



HILLSBOROUGH COUNTY AVIATION AUTHORITY

PART 2 SUPPLEMENTAL CONTRACT A
FOR DESIGN-BUILD SERVICES

BETWEEN

HILLSBOROUGH COUNTY AVIATION AUTHORITY

AND

HENSEL PHELPS CONSTRUCTION CO.

PROJECT NOS. 8500 23 & 8515 24

AIRSIDE D DEVELOPMENT PROGRAM & WESTSIDE CHECKED
BAGGAGE SCREENING SYSTEM RELOCATION AND UPGRADES

DATED AUGUST 7, 2025

SUPPLEMENTAL CONTRACT BETWEEN OWNER AND DESIGN-BUILDER

TABLE OF ARTICLES

PART 2 SUPPLEMENTAL CONTRACT A

	<u>PAGE</u>
1. GENERAL PROVISIONS	4
2. BASIS OF COMPENSATION	4
3. GUARANTEED COMPLETION DATE	4
4. OTHER CONDITIONS AND SERVICES	5
5. TERMS AND CONDITIONS	5
6. CONTRACT	6

ATTACHMENT 1 – GUARANTEED MAXIMUM PRICE (GMP) PROPOSAL

ATTACHMENT 2 – SECTION 01020 – OWNER'S ALLOWANCES

PART 2 SUPPLEMENTAL CONTRACT E

This Part 2 Supplemental Contract A (Contract) for design-build services is made and entered into this 7th day of August, 2025 by and between the Hillsborough County Aviation Authority, a public body corporate under the laws of the State of Florida, hereinafter referred to as the "Owner," and Hensel Phelps Construction Co., a Colorado Corporation, authorized to do business in the State of Florida, hereinafter referred to as the "Design-Builder".

For the following Project: Airside D Development Program & Westside Checked Baggage Screening System Relocation and Upgrades

Authority Project Nos. 8500 23 & 8515 24

The Owner and Design-Builder agree as set forth below.

As part of the Part 2 Contract Between Owner and Design-Builder, dated December 5, 2024, for design-build services for Airside D Development Program & Westside Checked Baggage Screening System Relocation and Upgrades, Project Nos. 8500 23 & 8515 24, the Owner and Design-Builder established a GMP amount of \$91,066,666 and Substantial Completion date of December 17, 2025.

ARTICLE 1 GENERAL PROVISIONS

The existing Part 2 Contract and all attachments, dated December 4, 2024, as described above, are incorporated by reference herein to the extent not modified by this Part 2 Supplemental Contract A.

ARTICLE 2 BASIS OF COMPENSATION

The Owner will compensate the Design-Builder for services rendered under the Part 2 Contract and this Part 2 Supplemental Contract A as described below.

For the Design-Builder's successful performance of the Work, as described in Article 1 of the Part 2 Contract and Design-Builder's GMP Proposals and including any other services listed in said Part 2 Contract as part of the Work, the Owner will pay to the Design-Builder the GMP Contract Sum of One Hundred Ninety Two Million One Hundred Forty Five Thousand One Hundred Twenty Six and No One Hundredth Dollars (\$192,145,126) subject to additions and deductions by changes in the Work as provided in the Contract Documents. Invoiced amounts will be based upon actual work completed and supported by monthly progress reports submitted to the Owner in accordance with Article 4 of the Part 2 Contract.

The GMP amount is for the performance of the Work in accordance with the Part 2 Contract, as if fully contained herein, and Design-Builder's GMP proposal for Part 2 Supplemental Contract A, marked Attachment 1, as follows:

Attachment 1 - Part 2 Supplemental Contract A GMP proposal dated July 29, 2025, entitled "Supplement A Submission Tampa International Airport Airside D Development Program & Westside Checked Baggage Screening System Relocation and Upgrades".

ARTICLE 3 GUARANTEED COMPLETION DATE

23.1 The Design-Builder will commence the Work within 10 days of the date set by the Owner in a written notice to proceed. The Design-Builder will achieve Substantial Completion of the Work no later than the Guaranteed Completion Date of

November 23, 2026 subject to authorized adjustments and in accordance with the Contract Documents.

**ARTICLE 4
OTHER CONDITIONS AND SERVICES**

The Work to be performed under this Part 2 Supplemental Contract A will commence on the date of the notice to proceed and, subject to authorized adjustments, will be completed November 23, 2026 in accordance with the Part 2 Contract.

**ARTICLE 5
TERMS AND CONDITIONS**

All other terms and conditions contained in the Part 2 Contract, as modified by Part 2 Supplemental Contract A remain in full force and effect and are hereby ratified and confirmed.

**ARTICLE 6
CONTRACT**

This Contract is entered into as of the day and year first written above.

IN WITNESS WHEREOF, the parties hereto have set their hands and corporate seals by their proper officers, duly authorized to do so.

By the Design-Builder this _____ day of _____, 2025.

ATTEST:

Hensel Phelps Construction Co.

By: _____

Title: _____

Print Name

Print Address

Signed, sealed, and delivered
in the presence of:

Witness

Print Name

Witness

Print Name

Notary for Hensel Phelps Construction Co.

STATE OF _____

COUNTY OF _____

The foregoing instrument was acknowledged before me this ____ day of _____, 2025,
by _____ in the capacity of _____,
of _____ a _____

(Name of organization or company, if any)

(Corporation / Partnership / Sole Proprietor / Other)

on _____ behalf.

(Its / His / Her)

(They are / He is / She is)

(Personally known to me / not personally known to me)

and

_____ take an oath.
and has produced the following document of identification) (they / he / she) (did / did not)

(Seal of Notary)

Signature of Notary

By the Owner this 7th day of August, 2025.

HILLSBOROUGH COUNTY AVIATION AUTHORITY

(Affix Corporate Seal)

By: _____
_____, Chairman

ATTEST:

_____, Secretary

Signed, sealed, and delivered
in the presence of:

Witness

Print Name

Witness

Print Name

**APPROVED AS TO FORM FOR LEGAL
SUFFICIENCY:**

By: _____
Michael Kamprath, Assistant General Counsel

Notary for Hillsborough County Aviation Authority

**STATE OF FLORIDA
COUNTY OF HILLSBOROUGH**

The foregoing instrument was acknowledged before me by means of ☐ physical presence or ☐ online authorization, this ____ day of _____, 202__, by _____, in the capacity of Chairman, and by _____ in the capacity of Secretary, for Hillsborough County Aviation Authority, a public body corporate under the laws of the State of Florida, on its behalf.

Signature of Notary

Print, Type, or Stamp Commissioned Name of Notary

Airside D Development Program & Westside Checked Baggage Screening System Relocation and Upgrades
Project Nos. 8500 23 & 8515 24



HENSEL PHELPS

Plan. Build. Manage.

6557 Hazeltine National Dr., Suite One
Orlando, FL 32822
407-856-2400

July 29, 2025

James Hanney
Director of Procurement, Capital Programs and ITS
4100 George J. Bean Pkwy
Tampa, FL 33607

Subject: Supplement A Submission
Tampa International Airport Airside D Development Program & Westside Checked Baggage
Screening System Relocation and Upgrades

Dear Mr. Hanney:

Hensel Phelps is pleased to submit Supplement A for the Tampa International Airport Airside D Development Program & Westside Checked Baggage Screening System Relocation and Upgrades Project. This GMP is based upon the design documents produced by HNTB, coordinated with Hillsborough County Aviation Authority stakeholders, and managed by Hensel Phelps as the design builder and is submitted for your approval.

The intention of this supplement is to incorporate into the scope for the project the foundations for the building and long lead material procurement for the Airside D Development program while the remaining design progresses towards completion. The goal is a seamless and expedited transition from Enabling Work to full construction as soon as design allows. The work specifically included in this package is as follows:

- Design/Builder General Conditions
- Ground Improvements
- Concrete Foundations
- Below Grade Waterproofing
- Below Grade Mechanical, Plumbing, and Electrical
- Long Lead Materials

Should there be any questions or comments regarding the above list, please don't hesitate to contact the undersigned.

Sincerely,

HENSEL PHELPS CONSTRUCTION CO.

Drew Krizman
Program Director

OUR VALUES

OWNERSHIP | INTEGRITY | BUILDER | DIVERSITY | COMMUNITY



Table of Contents

1. Cover Letter
2. Estimate
 - a. Estimate Narrative
 - b. Estimate
3. General Conditions / General Requirements
 - a. General Conditions Report and Narrative
 - b. Staff Schedule
4. DBE Program
 - a. DBE Participation Summary
6. Project Schedule
 - a. Project Schedule – Full Schedule & Narrative
7. Clarifications & Assumptions
 - a. Clarifications & Assumptions
8. Documents
 - a. Bid Documents Reference
 - b. Builders Risk Quote



GMP Supplement A Estimate Narrative

Supplement A categorizes purchasing and allowances into three primary areas: Design Assist Awards, Estimated Values, and Long Lead Allowance Values.

Design Assist Awards:

The ground improvements design assist subcontractor, Menard (Earth Tech), has presented costs for a final GMP submission and is the recommended contractor to execute this work. A recommendation for award will be submitted.

APG Electric, MC Dean, and BCH Mechanical have prepared estimates for below grade work in support of the concrete foundations for the documents indicated in the bid documents reference section. Supplement A will allocate allowances for this work and recommendations for award will be submitted prior to the expenditure of funds.

Estimated Values:

The Hensel Phelps team of estimators internally assessed the concrete foundation costs for Supplement A as part of the Tampa International Airport Airside D Development project. This estimate, based on the 90% Foundations plan set, informs the requested value for future bid package awards.

Long Lead Allowance Values:

Design Assist subcontractors currently under contract with Hensel Phelps under Part 1 have identified essential long-lead items in collaboration with Hensel Phelps. Critical material procurements were determined based on the overall project schedule, and Supplement A will allocate allowances for these key items to ensure timely execution. Recommendations for award will be submitted prior to the expenditure of funds.

Trade Partner Third Party Terms and Conditions:

Hensel Phelps acknowledges that HCAA does not agree to any third party vendor terms and conditions unless expressly indicated.



HENSEL PHELPS
Plan. Build. Manage.

Estimate Detail

Trade Rollup

Project: TPA Airside D - Supplement A

Estimator: James Cobb

Estimate: Working - ASD Program Sup A - Rev. 4 Submission

Job Size: 597,998 sf

Client: Hillsborough County Airport Authority

Report Date: 7/25/2025 10:12 AM

Grouped by:		WBS	Quantity	Total	
REF#	Sector \ Trade Rollup \ Items			Unit Cost	Amount
0	Items				
1	ASD - 8500 23 Airside D Building			97.18	58,218,872
1.1	0100 - General Requirements			0.00	
1.1.1	NPDES Permit - W/ Permits		info		
1.1.2	FAA Permit - W/ Permits		info		
1.1.3	Threshold Inspection - W/ Testing		info		
1.1.4	City of Tampa Building Permit - W/ Totals Page		info		
1.1.5	City of Tampa Transportation Impact Fees - W/ Owner		info		
1.1.6	City of Tampa Water Connection Fees - W/ Owner		info		
1.1.7	City of Tampa Fire Line Connection Fees - W/ Owner		info		
1.1.8	City of Tampa School Impact Fees - W/ Owner		info		
1.1.9	City of Tampa Sanitary Sewer Service Fees - W/ Owner		info		
1.1.10	NST Water Quality Credits Allowance - W/ Owner		info		
1.2	0145 - Testing Services			0.35	208,588
1.2.1	Testing & Inspections - W/ Testing		info		
1.2.2	Commissioning - W/ Testing		info		
1.2.3	Test Pile Program - Menard		1.00 lsum	208,588.00	208,588
1.3	0300 - Turnkey Concrete			16.93	10,142,513
1.3.1	Concrete Continuous Footing, Various Sizes		2,631.00 lf	445.50	1,172,111
1.3.2	WF 1 - Concrete Continuous Footing, Various Depths		398.00 lf		
1.3.3	WF 2 - Concrete Continuous Footing, Various Depths		254.00 lf		
1.3.4	WF 3 - Concrete Continuous Footing, Various Depths		304.00 lf		
1.3.5	WF 4 - Concrete Continuous Footing, Various Depths		122.00 lf		
1.3.6	WF 5 - Concrete Continuous Footing, Various Depths		157.00 lf		
1.3.7	WF 6 - Concrete Continuous Footing, Various Depths		52.00 lf		
1.3.8	WF 7 - Concrete Continuous Footing, Various Depths		38.00 lf		
1.3.9	WF 8 - Concrete Continuous Footing, Various Depths		381.00 lf		
1.3.10	WF 9 - Concrete Continuous Footing, Various Depths		837.00 lf		
1.3.11	WF 10 - Concrete Continuous Footing, Various Depths		14.00 lf		
1.3.12	WF STEPS - Concrete Continuous Footing		74.00 lf		
1.3.13	Concrete Stem Wall, 8" Thick, Various Heights		742.00 cy	2,780.00	2,062,760
1.3.14	Concrete Stem Wall, French Drain		4,500.00 lf	34.45	155,025
1.3.15	Spread Footing Complete, Various Sizes, Various Depths		2,962.00 cy	1,925.00	5,701,850
1.3.16	F3 Spread Footing Complete, 3'x3'x15"thick		2.00 ea		
1.3.17	F4 Spread Footing Complete, 4'x4'x15"thick		3.00 ea		
1.3.18	F5 Spread Footing Complete, 5'x5'x15"thick		17.00 ea		
1.3.19	F5.5 Spread Footing Complete, 5' 6"x5' 6"x17"thick		9.00 ea		
1.3.20	F5x8 Spread Footing Complete, 8'x5'x27"thick		1.00 ea		
1.3.21	F6 Spread Footing Complete, 6'x6'x18"thick		9.00 ea		
1.3.22	F6.5 Spread Footing Complete, 6' 6"x6' 6"x20"thick		22.00 ea		
1.3.23	F6.5x7.5 Spread Footing Complete, 6' 6"x7' 5"x23"thick		4.00 ea		
1.3.24	F6.5x8 Spread Footing Complete, 6' 6"x8'x24"thick		1.00 ea		

The information contained in this estimate is the proprietary property of Hensel Phelps and may be used only by the authorized recipient. Any reproduction or other reuse of this estimate or portions thereof without the express consent



HENSEL PHELPS
Plan. Build. Manage.

Estimate Detail

Trade Rollup

Project: TPA Airside D - Supplement A

Estimator: James Cobb

Estimate: Working - ASD Program Sup A - Rev. 4 Submission

Job Size: 597,998 sf

Client: Hillsborough County Airport Authority

Report Date: 7/25/2025 10:12 AM

Grouped by:		WBS	Quantity	Total	
REF#	Sector \ Trade Rollup \ Items			Unit Cost	Amount
1.3.25	F6x7 Spread Footing Complete, 6'x7'x21"thick		4.00 ea		
1.3.26	F6x7.5 Spread Footing Complete, 6'x7' 6"x23"thick		4.00 ea		
1.3.27	F7 Spread Footing Complete, 7'x7'x21"thick		19.00 ea		
1.3.28	F7.5 Spread Footing Complete, 7' 6"x7' 6"x23"thick		11.00 ea		
1.3.29	F7.5x8 Spread Footing Complete, 7' 6"x8'x24"thick		4.00 ea		
1.3.30	F7.5x8.5 Spread Footing Complete, 7' 6"x8' 6"x26"thick		9.00 ea		
1.3.31	F7.5x9 Spread Footing Complete, 7' 6"x9'x27"thick		1.00 ea		
1.3.32	F7x8 Spread Footing Complete, 7'x8'x24"thick		2.00 ea		
1.3.33	F8 Spread Footing Complete, 8'x8'x24"thick		11.00 ea		
1.3.34	F8.5 Spread Footing Complete, 8' 6"x8' 6"x26"thick		16.00 ea		
1.3.35	F8.5b Spread Footing Complete, 8' 6"x8' 6"x26"thick		16.00 ea		
1.3.36	F8.5x9 Spread Footing Complete, 8' 6"x9'x27"thick		6.00 ea		
1.3.37	F8.5x16.5 Spread Footing Complete, 8' 6"x16' 6"x36"thick		1.00 ea		
1.3.38	F8x9 Spread Footing Complete, 8'x9'x27"thick		1.00 ea		
1.3.39	F9 Spread Footing Complete, 9'x9'x27"thick		20.00 ea		
1.3.40	F9.5 Spread Footing Complete, 9' 6"x9' 6"x28"thick		9.00 ea		
1.3.41	F9.5b Spread Footing Complete, 9' 6"x9' 6"x28"thick		1.00 ea		
1.3.42	F9b Spread Footing Complete, 9'x9'x27"thick		5.00 ea		
1.3.43	F9x10 Spread Footing Complete, 9'x10'x29"thick		2.00 ea		
1.3.44	F10 Spread Footing Complete, 10'x10'x29"thick		7.00 ea		
1.3.45	F10.5 Spread Footing Complete, 10' 6"x10' 6"x30"thick		9.00 ea		
1.3.46	F10.5x9.5 Spread Footing Complete, 10' 6"x9' 6"x30"thick		1.00 ea		
1.3.47	F10b Spread Footing Complete, 10'x10'x29"thick		2.00 ea		
1.3.48	F10x9.5 Spread Footing Complete, 10'x9' 6"x30"thick		1.00 ea		
1.3.49	F11 Spread Footing Complete, 11'x11'x32"thick		12.00 ea		
1.3.50	F11.5 Spread Footing Complete, 11' 6"x11' 6"x33"thick		6.00 ea		
1.3.51	F11b Spread Footing Complete, 11'x11'x32"thick		1.00 ea		
1.3.52	F12 Spread Footing Complete, 12'x12'x34"thick		6.00 ea		
1.3.53	F12.5 Spread Footing Complete, 12' 6"x12' 6"x35"thick		6.00 ea		
1.3.54	F12.5b Spread Footing Complete, 12' 6"x12' 6"x35"thick		1.00 ea		
1.3.55	F12b Spread Footing Complete, 12'x12'x34"thick		1.00 ea		
1.3.56	F13 Spread Footing Complete, 13'x13'x36"thick		5.00 ea		
1.3.57	F13.5 Spread Footing Complete, 13' 6"x13' 6"x38"thick		2.00 ea		
1.3.58	F13x11 Spread Footing Complete, 13'x11'x33"thick		1.00 ea		
1.3.59	F14 Spread Footing Complete, 14'x14'x39"thick		3.00 ea		
1.3.60	F14.5 Spread Footing Complete, 14' 6"x14' 6"x40"thick		4.00 ea		
1.3.61	F14b Spread Footing Complete, 14'x14'x39"thick		1.00 ea		
1.3.62	F14c Spread Footing Complete, 14'x14'x48"thick		1.00 ea		
1.3.63	F15 Spread Footing Complete, 15'x15'x41"thick		3.00 ea		
1.3.64	F15.5 Spread Footing Complete, 15' 6"x15' 6"x56"thick		8.00 ea		

The information contained in this estimate is the proprietary property of Hensel Phelps and may be used only by the authorized recipient. Any reproduction or other reuse of this estimate or portions thereof without the express consent



HENSEL PHELPS
Plan. Build. Manage.

Estimate Detail

Trade Rollup

Project: TPA Airside D - Supplement A

Estimator: James Cobb

Estimate: Working - ASD Program Sup A - Rev. 4 Submission

Job Size: 597,998 sf

Client: Hillsborough County Airport Authority

Report Date: 7/25/2025 10:12 AM

Grouped by:		WBS	Quantity	Total	
REF#	Sector \ Trade Rollup \ Items			Unit Cost	Amount
1.3.65	F16.5 Spread Footing Complete, 16' 6"x16' 6"x58"thick		1.00 ea		
1.3.66	F17 Spread Footing Complete, 17'x17'x59"thick		1.00 ea		
1.3.67	F17.5 Spread Footing Complete, 17' 6"x17' 6"x59"thick		2.00 ea		
1.3.68	F18 Spread Footing Complete, 18'x18'x60"thick		1.00 ea		
1.3.69	F18.5 Spread Footing Complete, 18' 6"x18' 6"x62"thick		2.00 ea		
1.3.70	F19 Spread Footing Complete, 19'x19'x62"thick		1.00 ea		
1.3.71	Elevator Pit - 6 ea		6.00 ea	52,000.00	312,000
1.3.72	Escalator Pits - 2 ea		2.00 ea	35,500.00	71,000
1.3.73	Budget Concrete - Buckhoist Foundation 15'x15'x5', Excludes piers		1.00 lsum	50,000.00	50,000
1.3.74	Flowfill @ Utilities Budget		1.00 lsum	75,000.00	75,000
1.3.75	Anchor Bolts Material Budget		1.00 lsum	175,722.00	175,722
1.3.76	Excess Soils Disposal (Non-contaminated)		7,700.00 yd	38.00	292,600
1.3.77	Load Transfer Platform @ DIP		709.00 cy	105.00	74,445
1.4	0710 - Waterproofing and Sealants			1.09	650,500
1.4.1	Below grade waterproofing @ Elevator & Escalator Pits		8.00 ea	15,000.00	120,000
1.4.2	Below grade waterproofing @ Stemwalls		3,347.00 lf	158.50	530,500
1.5	2200 - Plumbing			2.80	1,679,048
1.5.1	Plumbing System Foundation Package Installations - BCH		1.00 ls	1,679,048.00	1,679,048
1.5.2	Plumbing System Long Lead Items - BCH - Not Required		1.00 info		
1.6	2300 - HVAC			0.54	324,001
1.6.1	Mechanical System Foundation Package Installations - BCH		1.00 ls	324,001.00	324,001
1.7	2600 - Electrical			9.58	5,740,969
1.7.1	Electrical Systems Foundation Package Installations - APG		1.00 ls	3,649,089.00	3,649,089
1.7.2	Low Voltage Systems Foundation Package Installations - MC Dean		1.00 ls	2,091,880.00	2,091,880
1.7.3	Low Voltage Systems Long Lead Items - MC Dean - Not Required		1.00 info		
1.8	3140 - Ground Improvements			8.58	5,140,423
1.8.1	Ground Improvements - Menard		1.00 lsum	5,100,423.00	5,100,423
1.8.2	Ground Improvements - Pile Cut-offs Post Demob - Unbought Scope		1.00 lsum	35,000.00	35,000
1.8.3	Ground Improvements - Grout Disposal & Haul-off - Unbought Scope		1.00 lsum	5,000.00	5,000
1.9	9999 - Contractor Allowances			57.31	34,332,831
1.9.1	Electrical Systems Long Lead Items - APG - Allowance		1.00 ls	#####	10,926,361
1.9.2	Exterior Mock-Up (Metal Panels & Glass with Foundation & Support Steel) - Allowance		1.00 allow	325,000.00	325,000
1.9.3	Mill Order Structural Shapes - GMF - Allowance		1.00 ls	#####	15,463,536
1.9.4	Below grade waterproofing HCAA 60% Drawing Comments Allowance		1.00 allow	250,000.00	250,000
1.9.5	Mechanical Systems Long Lead Items - BCH - Allowance		1.00 ls	6,367,934.00	6,367,934
1.9.6	90% to 100% Foundations Additional Scope - Allowance		1.00 ls	1,000,000.00	1,000,000
S.I	Subtotal				58,218,872
M.0	Markups				

The information contained in this estimate is the proprietary property of Hensel Phelps and may be used only by the authorized recipient. Any reproduction or other reuse of this estimate or portions thereof without the express consent



HENSEL PHELPS
Plan. Build. Manage.

Estimate Detail

Trade Rollup

Project: TPA Airside D - Supplement A

Estimator: James Cobb

Estimate: Working - ASD Program Sup A - Rev. 4 Submission

Job Size: 597,998 sf

Client: Hillsborough County Airport Authority

Report Date: 7/25/2025 10:12 AM

Grouped by:		WBS	Quantity	Total	
REF#	Sector \ Trade Rollup \ Items			Unit Cost	Amount
M.1	ESTIMATED COST OF WORK			8.87	\$5,304,430
M.1.1	LEED Silver Premium				
M.1.1	General Requirements				5,304,430
M.1.1	A & E Design Costs - With Part 1				
M.1.1	Testing & Inspections - With Enabling				
M.2	COST OF WORK SUBTOTAL			32.68	\$19,540,139
M.2.1	D/B Contingency (5%)				3,176,165
M.2.1	Tarriff Contingency - By Owner				
M.2.1	Allowance Sub Bonds (1.5%)				952,850
M.2.1	General Conditions				15,351,124
M.2.1	A & E Design Costs - Part 2 CA Services for Long Lead				60,000
M.3	SUBTOTAL			32.19	\$19,250,740
M.3.1	Contractor's Fee, Overhead & Insurance (6.937%) *				5,762,443
M.3.1	Permits (0.150%)				124,595
M.3.1	Builder's Risk Insurance Policy Lump Sum Delta				12,533,462
M.3.1	Contractor's Bonds (0.810%)				830,240
M.4	OWNER ALLOWANCES			1.70	\$1,014,839
M.4.1	Construction Utility Consumption & Fees By Owner				
M.4.1	Owner Allowance (1%)				1,014,839
S.A	Total Markups			75.44	\$45,110,148
T	ESTIMATE TOTAL			172.79	\$103,329,020

*Negotiated Percentage. All other costs are to be billed as actual expenses.

	Enabling Awarded Value	Supplement A Awarded Value	Total
A10 - FOUNDATIONS	\$ -	\$ 15,815,835	\$ 15,815,835
B10 - SUPERSTRUCTURE	\$ -	\$ 208,588	\$ 208,588
B20 - EXTERIOR CLOSURES	\$ -	\$ 15,788,536	\$ 15,788,536
B30 - ROOFING	\$ -	\$ -	\$ -
C10 - INTERIOR CONSTRUCTION	\$ -	\$ -	\$ -
C20 - STAIRS	\$ -	\$ -	\$ -
C30 - INTERIOR FINISHES	\$ -	\$ -	\$ -
D10 - CONVEYING	\$ -	\$ -	\$ -
D20 - PLUMBING	\$ -	\$ 1,679,048	\$ 1,679,048
D30 - HVAC	\$ -	\$ 8,059,535	\$ 8,059,535
D40 - FIRE PROTECTION	\$ -	\$ -	\$ -
D50 - ELECTRICAL	\$ -	\$ 16,667,330	\$ 16,667,330
E10 - EQUIPMENT	\$ -	\$ -	\$ -
E20 - FURNISHINGS	\$ -	\$ -	\$ -
F10 - SPECIAL CONSTRUCTION	\$ -	\$ -	\$ -
F20 - FACILITY REMEDIATION	\$ -	\$ -	\$ -
G10 - SITE PREPARATION	\$ -	\$ -	\$ -
G20 - SITE IMPROVEMENTS	\$ -	\$ -	\$ -
G30 - LIQUID AND GAS SITE UTILITIES	\$ -	\$ -	\$ -
G40 - ELECTRICAL SITE IMPROVEMENTS	\$ -	\$ -	\$ -
G90 - MISCELLANEOUS SITE CONSTRUCTION	\$ 44,303,800	\$ -	\$ 44,303,800
Subtotal	\$ 44,303,800	\$ 58,218,872	\$ 102,522,672
Markups			
ESTIMATED COST OF WORK	\$ 5,491,000	\$ 5,304,430	\$ 10,795,430
LEED Silver Premium	\$ -	\$ -	\$ -
General Requirements	\$ -	\$ 5,304,430	\$ 5,304,430
A & E Design Costs - With Part 1	\$ -	\$ -	\$ -
Testing & Inspections	\$ 5,491,000	\$ -	\$ 5,491,000
COST OF WORK SUBTOTAL	\$ 32,524,870	\$ 19,540,139	\$ 52,065,009
D/B Contingency	\$ 3,540,471	\$ 3,176,165	\$ 6,716,636
Sub Bonds	\$ 1,062,141	\$ 952,850	\$ 2,014,991
General Conditions	\$ 21,014,616	\$ 15,351,124	\$ 36,365,740
A & E Design Costs - Part 2 CA Services	\$ 6,907,642	\$ 60,000	\$ 6,967,642
SUBTOTAL	\$ 7,746,996	\$ 19,250,740	\$ 26,997,736
Contractor's Fee, Overhead & Insurance	\$ 5,710,516	\$ 5,762,443	\$ 11,472,959
Permits	\$ 123,480	\$ 124,595	\$ 248,075
Builder's Risk Insurance	\$ 1,181,287		\$ 1,181,287
Builder's Risk Insurance Policy Lump Sum Delta		\$ 12,533,462	\$ 12,533,462
Contractor's Bonds	\$ 731,713	\$ 830,240	\$ 1,561,953
HCAA ADD ON'S	\$ 1,000,000	\$ 1,014,839	\$ 2,014,839
Art Allowance By HCAA	\$ -	\$ -	\$ -
Construction Utility Consumption Owner Allowance	\$ -	\$ -	\$ -
CBP Equipment Owner Allowance	\$ -	\$ -	\$ -
TSA Screening Equipment Owner Allowance	\$ -	\$ -	\$ -
Owner Allowance	\$ 1,000,000	\$ 1,014,839	\$ 2,014,839
Subtotal	\$ 46,762,866	\$ 45,110,148	\$ 91,873,014
Change Orders #1 & 2	\$ (2,250,560)		\$ (2,250,560)
Grand Total	\$ 88,816,106	\$ 103,329,020	\$ 192,145,126
	GMP 1	Supplement A	Current Project Total



Design Assist Subcontractor Back-up

Ground Improvements

Menard USA

To: Hensel Phelps

Attn: Greg Cobb
Dariel Lane
Andrew Erbrick

Re: TPA Airside D
Tampa, FL
Ductile Iron Pile (DIP) Rigid Inclusion Budget

Earth Tech, LLC is pleased to submit, in our role as a design-assist partner, the budget for the Ductile Iron Piles (DIP) Rigid Inclusion scope for the above-referenced project

The budgeted scope includes DIP support of all Airside D foundations (detailed on Sheet AD-S100) including the Guideway foundations within the Airside D footprint. The budget also includes support for the Cooling Tower and Bessie Coleman retaining wall.

A budget of **\$5,100,423.08** is estimated for the DIP scope with the following inclusions:

- Load test is not included in this budget package. The load test budget is provided under a separate cover.
- DIP installation for Airside D foundations, with bearing pressures ranging from 3.5 to 8 ksf, as detailed in the structural plans.
- DIP installation for the Cooling Tower, based on supporting the foundations on Sheet AD-S501 and a bearing pressure of 5 ksf.
- DIP installation for the Bessie Coleman retaining wall. Limited information has been provided for the wall. The budget is based on supporting 340 LF of wall foundation, with a maximum wall height of 5 feet, maximum foundation width of 4 feet, and maximum foundation bearing pressure of 5 ksf.
- Cutoffs of DIPs up to 5 feet at the time of installation, with excavations performed by Earth Tech.
- Cutoffs deeper than 5 feet will be performed at the time of footing excavation, with footing excavations performed by others. The budget includes 3 days of deep cutoffs, and a daily rate of \$5,781.20 will apply for additional days.
- DIPs will be installed to refusal. Based on the borings performed, DIPs are expected to be installed to depths ranging from 16 to 35 feet (from Working Elevations of +23.5 and +27.5 feet).
- The target post-construction settlement will be 1 inch total and ½ inch differential between adjacent building columns.
- Load Transfer Platform (LTP) material, placement, and compaction will be by others.
- The budget does not include a Payment and Performance bond, which is a rate of 0.77%.

TAMPA OFFICE :

Earth Tech (DE), LLC
3810 North Dale Boulevard, Ste. 210 Tampa, FL 33624
(813) 909-8000
www.earthtech.com



We appreciate the opportunity to support this project and remain available to discuss any aspect of the DIP scope further. Please do not hesitate to reach out with any questions or requests for clarification

Sincerely,
EARTH TECH, LLC

A handwritten signature in grey ink, appearing to read "Matthew Mooney".

Matthew Mooney, P.E.
Regional Sales Manager



Design Assist Subcontractor Back-up

Foundations

MC Dean



Proposal Description

ASD - Early Foundations

TPA - Airside D

MCD Proposal No.: ASD-PCO# 001

Date Submitted: 6/20/2025

Cust. RFP or Contract No.:

Customer Proj. #:

SCOPE:

- Underground technology raceways as identified in BlueBeam session 965-107-566 file 2025-04-01_HCAA_TPA_Early FNDTN_IDR_Verify 2_technology.

Should you have any questions, please do not hesitate to contact me.

Respectfully,

A handwritten signature in black ink, appearing to be "Dave Young", written over a horizontal line.

Signature

6/20/2025

Date

Dave Young
Project Manager
MC Dean, Inc.

Attachments:



Refer to Cover page

Direct Labor Cost	Schedule 1	\$ 879,477
Direct Hourly Rate		\$ 64
Direct Labor Hours		13,740.88
Direct Material Cost	Schedule 1	\$ 235,041
Tax	7%	\$ 15,376
Shipping & Handling	4%	\$ 8,449
Direct Material		\$ 211,215
Indirect	Schedule 2	\$ 462,848
Indirect Costs		\$ 462,848
Equipment and Tools	Schedule 3	\$ 117,465
Equipment and Tools		\$ 117,465
General Expense	Schedule 4	\$ 116,321
General Expense		\$ 116,321
SUBTOTAL		\$ 1,811,152
OVERHEAD (10%)		\$ 181,115
PROFIT		\$ 99,613
Total		\$ 2,091,880



SCHEDULE 1 - DIRECT LABOR AND MATERIAL

Bid Item	Attribute	Description	Quantity	Price Unit	Material Unit Price	DB Labor	Labor	Labor Unit	Total Material	Total Hours
		RAGS	7.2	E	\$ 44.11			E	\$ 317.59	
		PVC Cement All-Weather (1-Quart)	333	E	\$ 35.18		1.25	E	\$ 11,714.27	416.25
		Rigid Cutting Oil (Quart)	7.2	E	\$ 24.79			E	\$ 178.52	
		Thread Lubricant (Bottle)	7.2	E	\$ 22.77			E	\$ 163.94	
1"		Conduit - PVC 40 10' Lengths		C			4.75	C		
2-1/2"		Conduit - PVC 40 10' Lengths	9650	C	\$ 309.65		5.9	C	\$ 29,881.23	569.35
4"		Conduit - PVC 40 10' Lengths	11990	C	\$ 514.83		6.85	C	\$ 61,728.48	821.315
2-1/2"		Conduit - RMC Galvanized 10' Lengths	180	C	\$ 1,908.50		18.7	C	\$ 3,435.30	33.66
4"		Conduit - RMC Galvanized 10' Lengths	180	C	\$ 2,895.62		37.5	C	\$ 5,212.11	67.5
2-1/2"		Bushing Insulated Grounding - Malleable 105 Degree w/ Aluminum Lay-In Lug f	36	C	\$ 1,703.82		37	C	\$ 613.38	13.32
4"		Bushing Insulated Grounding - Malleable 105 Degree w/ Aluminum Lay-In Lug f	36	C	\$ 4,536.61		50	C	\$ 1,633.18	18
2-1/2"		Connector - RMC Threaded Hub Galvanized		C	\$ 4,623.30			C		
4"		Connector - RMC Threaded Hub Galvanized		C	\$ 12,422.30			C		
2-1/2"		Coupling - PVC	173	C	\$ 155.91		50	C	\$ 269.73	86.5
2-1/2"		Coupling - PVC	156	C	\$ 147.25		50	C	\$ 229.70	78
4"		Coupling - PVC	196	C	\$ 424.52		100	C	\$ 832.07	196
4"		Coupling - PVC	154	C	\$ 362.22		100	C	\$ 557.82	154
2-1/2"		Coupling - RMC Galvanized	36	C	\$ 2,869.90		4.3	C	\$ 1,033.16	1.548
4"		Coupling - RMC Galvanized	36	C	\$ 4,665.10		6.2	C	\$ 1,679.44	2.232
2-1/2" x 36" Radius		Sweep Elbow 90 Degree - PVC 40	78	C	\$ 3,887.40		90	C	\$ 3,032.17	70.2
4" x 36" Radius		Sweep Elbow 90 Degree - PVC 40	77	C	\$ 8,254.40		150	C	\$ 6,355.89	115.5
2-1/2" x 36" Radius		Sweep Elbow 90 Degree - RMC Galvanized	76	C	\$ 26,305.40		222	C	\$ 19,992.10	168.72
4" x 36" Radius		Sweep Elbow 90 Degree - RMC Galvanized	76	C	\$ 43,787.70		450	C	\$ 33,278.65	342
2-1/2"		Female Adapter - PVC Socket to Threaded	76	C	\$ 266.63		50	C	\$ 202.64	38
4"		Female Adapter - PVC Socket to Threaded	76	C	\$ 491.47		100	C	\$ 373.52	76
2-1/2"		Measure Cut & Thread Labor - RMC Galvanized	36	C			3.438	C		1.238
4"		Measure Cut & Thread Labor - RMC Galvanized	36	C			6.25	C		2.25
2-1/2"		Field Cut Knockout Labor	36	E			0.9	E		32.4
4"		Field Cut Knockout Labor	36	E			1.1	E		39.6
2-1/2" x 12"		Nipple - RMC Galvanized	76	C	\$ 5,281.10		94	C	\$ 4,013.64	71.44
4" x 12"		Nipple - RMC Galvanized	76	C	\$ 8,930.90		162	C	\$ 6,787.48	123.12
#6		Power Termination Per Wire to 600V	144	E			0.25	E		36
2-1/2"		2-Piece Strut Clamp - RMC / IMC Stainless Steel	72	C	\$ 1,556.50		6.25	C	\$ 1,120.68	4.5
4"		2-Piece Strut Clamp - RMC / IMC Stainless Steel	72	C	\$ 2,230.80		7.5	C	\$ 1,606.18	5.4
	42437	Drop-In Expansion Machine Screw Anchor - Stainless Steel 304	36	C	\$ 1,478.02		22.5	C	\$ 532.09	8.1
		Hex Head Bolt - Stainless Steel 304	36	C	\$ 123.73		3.56	C	\$ 44.54	1.282
3/8-16 x 1-1/2" L		1-5/8" W Channel w/ Slotted Holes - Stainless Steel 304 12 Gauge 10' Lengths	5	C	\$ 3,567.63		12.5	C	\$ 178.38	0.625
3/8"		Flat Washer - Stainless Steel 304	36	C	\$ 196.78		0.88	C	\$ 70.84	0.317
3/8"		Lock Washer - Stainless Steel 304	36	C	\$ 242.08		0.88	C	\$ 87.15	0.317
		Fire Proof Wall Penetration [*] FP-Wall Seal 5"	144	E			4.1	E		590.4
		Core-Drill Concrete w/ Lay-Out [*] 5" x 8"	72	E			3	E		216
		Fire Proof Wall Penetration [*] FP-Wall Seal 1"	2	E			1.2	E		2.4
		Core-Drill Concrete w/ Lay-Out [*] 1" x 8"	2	E			1.25	E		2.5
		Intumescent Firestop Putty 36 cu in Tube	13.96	E	\$ 41.05			E	\$ 573.09	
24"x36"		Open Bottom 36" Deep	1	E	\$ 1,713.02		5	E	\$ 1,713.02	5
		Backfill (Cubic Yard)	12794.074	E				E		
		Excavation (Cubic Yard)	6397.037	E			1.25	E		7996.296
		Precast Manhole	2	E				E		
3/4"		Ground Rod Copper Bonded Steel 10' - 10 mil Minimum	2	E	\$ 48.66		2	E	\$ 97.33	4
#2/0		Wire Bare - Copper	80	M	\$ 3,337.18		36.2	M	\$ 266.97	2.896
#2/0		Wire to Ground Rod Top Termination Connection (Labor)	2	E			1.62	E		3.24
150		Weld Metal Standard	2	E	\$ 27.43			E	\$ 54.87	
#6 Green		Wire THHN / T90 - Copper	72	M	\$ 740.63		13.75	M	\$ 53.33	0.99
		1/8" Polytwine	28130	M	\$ 12.63		3.75	M	\$ 355.23	105.488
6" W		Tape Underground Warning Detectable - 1000' Roll Red "Caution Buried Electric	21960	M	\$ 195.79		0.75	M	\$ 4,299.53	16.47
#2/0		Wire Lug Compression for Copper w/ 2-Hole Long Barrel - Copper	14	C	\$ 1,106.60		90	C	\$ 154.92	12.6
		Conduit Measuring Tape	21640	M	\$ 45.19		3.75	M	\$ 977.87	81.15
		WIRE CIRCUIT MARKER	72	E	\$ 0.32		0.05	E	\$ 22.97	3.6
		PATHWAY LABEL	72	E	\$ 3.03		0.12	E	\$ 217.80	8.64
		3-POINT GROUNDING TEST	2	E			1.5	E		3
		FIRESTOP LABEL	144	E	\$ 1.16		0.08	E	\$ 166.32	11.52
		MANHOLE WATCH	32	E			1	E		32
		MANHOLE SAFETY EQUIP SETUP/DEMO	4	E			6	E		24
		MANDREL CONDUIT	21640	E			12	M		259.68
		BITUMASTIC 4" ELBOW	152	E	\$ 13.20		0.5	E	\$ 2,006.40	76
		MANHOLE RACKS	10	E	\$ 110.00		3	E	\$ 1,100.00	30
		NEMA 4X ENCLOSURE	1	E	\$ 2,000.00		4	E	\$ 2,000.00	4
Sub Total									\$ 211,215.49	13,086.55
		COMPOSITE CLEAN CREW (0.05 COMPOSITE HOUR PER WORK HOUR)	13,086.55				0.05	E	\$ -	654.33
Total		Total							\$ 211,215.49	13,740.88

SCHEDULE 2 - INDIRECT


Description	Labor %	Months	Hours Per Month	Hours	Cost \$	Subtotal	Burden %	Burden Total	Extended Cost	Full Cost
Project Leader	20%	4.00	172.00	688.000	\$125.30	\$ 86,206.40	31.240	\$ 26,930.88	\$ 113,137.28	\$ 164.44
Office Engineer	10%	2.00	172.00	344.000	\$ 78.17	\$ 26,890.48	31.240	\$ 8,400.59	\$ 35,291.07	\$ 102.59
Project Superintendent	20%	4.00	172.00	688.000	\$131.08	\$ 90,183.04	31.240	\$ 28,173.18	\$ 118,356.22	\$ 172.03
Logistics Manager	3%	0.50	172.00	86.000	\$ 56.25	\$ 4,837.50	31.240	\$ 1,511.24	\$ 6,348.74	\$ 73.82
Logistics Driver	3%	0.50	172.00	86.000	\$ 67.60	\$ 5,813.60	31.240	\$ 1,816.17	\$ 7,629.77	\$ 88.72
Modelling Manager	10%	2.00	172.00	344.000	\$122.77	\$ 42,232.88	31.240	\$ 13,193.55	\$ 55,426.43	\$ 161.12
VDC Modeler	10%	2.00	172.00	344.000	\$ 73.67	\$ 25,342.48	31.240	\$ 7,916.99	\$ 33,259.47	\$ 96.68
Quality Control Staff	10%	2.00	172.00	344.000	\$ 87.79	\$ 30,199.76	31.240	\$ 9,434.41	\$ 39,634.17	\$ 115.22
Construction Safety Staff	10%	2.00	172.00	344.000	\$ 74.56	\$ 25,648.64	31.240	\$ 8,012.64	\$ 33,661.28	\$ 97.85
Procurement Staff	5%	1.00	172.00	172.000	\$ 89.06	\$ 15,318.32	31.240	\$ 4,785.44	\$ 20,103.76	\$ 116.88
Total				3,440.000	\$102.52	\$ 352,673.10	31.240	\$ 110,175.08	\$ 462,848.18	\$ 134.55

SCHEDULE 3 - EQUIPMENT

Description	Qty	Qty Field	Duration	Cost/Unit	Total Cost	Tax %	Total
Small Tools	13,740.882	Extension Total Direct Hours		\$ 2.00	27,481.76	7%	29,405.49
Revit Tokens	3,440.000	Indirect Labor Hours		\$ 1.25	4,300.00		4,300.00
MSFT Software Licenses - Office	3,440.000	Indirect Labor Hours		\$ 0.25	860.00		860.00
MSFT Software Licenses - Field	13,740.882	Extension Total Field Hours		\$ 0.25	3,435.22		3,435.22
I-Pads (One time Purchase)	2.000			\$ 1,283.40	2,566.80	7%	2,746.48
Radio 2-Way	2.000			\$ 427.80	855.60	7%	915.49
Sokkia Total Station	1.000		4.000	\$ 2,032.05	8,128.20		8,128.20
Superintendent Truck	1.000		4.000	\$ 1,491.95	5,967.80		5,967.80
Generator 350-399 Kva	2.000			\$ 3,809.05	7,618.10	7%	8,151.37
Utv 4Wd Dsl 4Seat Cab	1.000		5.000	\$ 604.15	3,020.75	7%	3,232.20
Mini Excavator 6000-6799#	1.000		5.000	\$ 1,435.97	7,179.85	7%	7,682.44
Trencher 32-50Hp	1.000		5.000	\$ 1,957.56	9,787.80	7%	10,472.95
Container 8X40X8'6"	1.000		5.000	\$ 137.92	689.60	7%	737.87
Light Tower,4-7Kw Vert Mast	6.000		12.000	\$ 407.96	29,373.12	7%	31,429.24
Total					111,264.60		117,464.74

SCHEDULE 4 - GENERAL EXPENSE

Description	Qty	Qty Field	Duration	Cost/Unit	Total Cost	Tax %	Total
Incidental Project Materials (bolts, washers etc)	211,215.490	Extension Total Material \$		\$ 0.02	\$ 4,224.31	7%	\$ 4,520.01
Safety Supplies	13,740.882	Field Labor Hours		\$ 0.81	\$ 11,130.11	7%	\$ 11,909.22
Consumables (rags, glue etc)	13,740.882	Field Labor Hours		\$ 0.56	\$ 7,694.89	7%	\$ 8,233.54
Project Specific Safety Supplies	10.000			\$ 175.00	\$ 1,750.00	7%	\$ 1,872.50
Drug Screening	10.000			\$ 50.00	\$ 500.00	7%	\$ 535.00
Office Trailer (Add # of Trailers)	2.000		4.000	\$ 1,800.00	\$ 14,400.00	7%	\$ 15,408.00
Office Trailer Set-Up	1.000			\$ 8,100.00	\$ 8,100.00		\$ 8,100.00
Office Trailer Demob	1.000			\$ 5,600.00	\$ 5,600.00		\$ 5,600.00
Trailer/Office Furniture	1.000			\$ 8,000.00	\$ 8,000.00	7%	\$ 8,560.00
Office/Trailer Internet Service	1.000		2.000	\$ 2,700.00	\$ 5,400.00	7%	\$ 5,778.00
Power Service Set up	1.000		1.000	\$ 3,000.00	\$ 3,000.00	7%	\$ 3,210.00
Starlink Equipment	1.000		1.000	\$ 700.00	\$ 700.00	7%	\$ 749.00
Starlink Internet Service	1.000		4.000	\$ 150.00	\$ 600.00	7%	\$ 642.00
Fresh Water System (Rental)	1.000		4.000	\$ 145.00	\$ 580.00	7%	\$ 620.60
Service - Fresh Water 1 x Per Week	1.000		4.000	\$ 125.00	\$ 500.00	7%	\$ 535.00
I-Pad Cellular Service	2.000		4.000	\$ 45.00	\$ 360.00	7%	\$ 385.20
Cell Phone Service	4.000		4.000	\$ 45.00	\$ 720.00	7%	\$ 770.40
Office Supplies - Per Month	1.000		1.000	\$ 750.00	\$ 750.00	7%	\$ 802.50
Water/Ice/Coffee for Office & Site	1.000		1.000	\$ 2,000.00	\$ 2,000.00	7%	\$ 2,140.00
Travel: Airfare/Hotel/Rental Car	1.000		1.000	\$ 5,000.00	\$ 5,000.00	7%	\$ 5,350.00
Management Per Diem -Per Month/Per Employee	5.000		0.000	\$ 2,500.00	\$ -		\$ -
Vehicle Allowance	2.000		4.000	\$ 700.00	\$ 5,600.00		\$ 5,600.00
Restoration Allocation	1.000		1.000	\$ 10,000.00	\$ 10,000.00		\$ 10,000.00
MOT allocation	1.000		1.000	\$ 15,000.00	\$ 15,000.00		\$ 15,000.00
Total					\$ 111,609.32		\$ 116,320.97

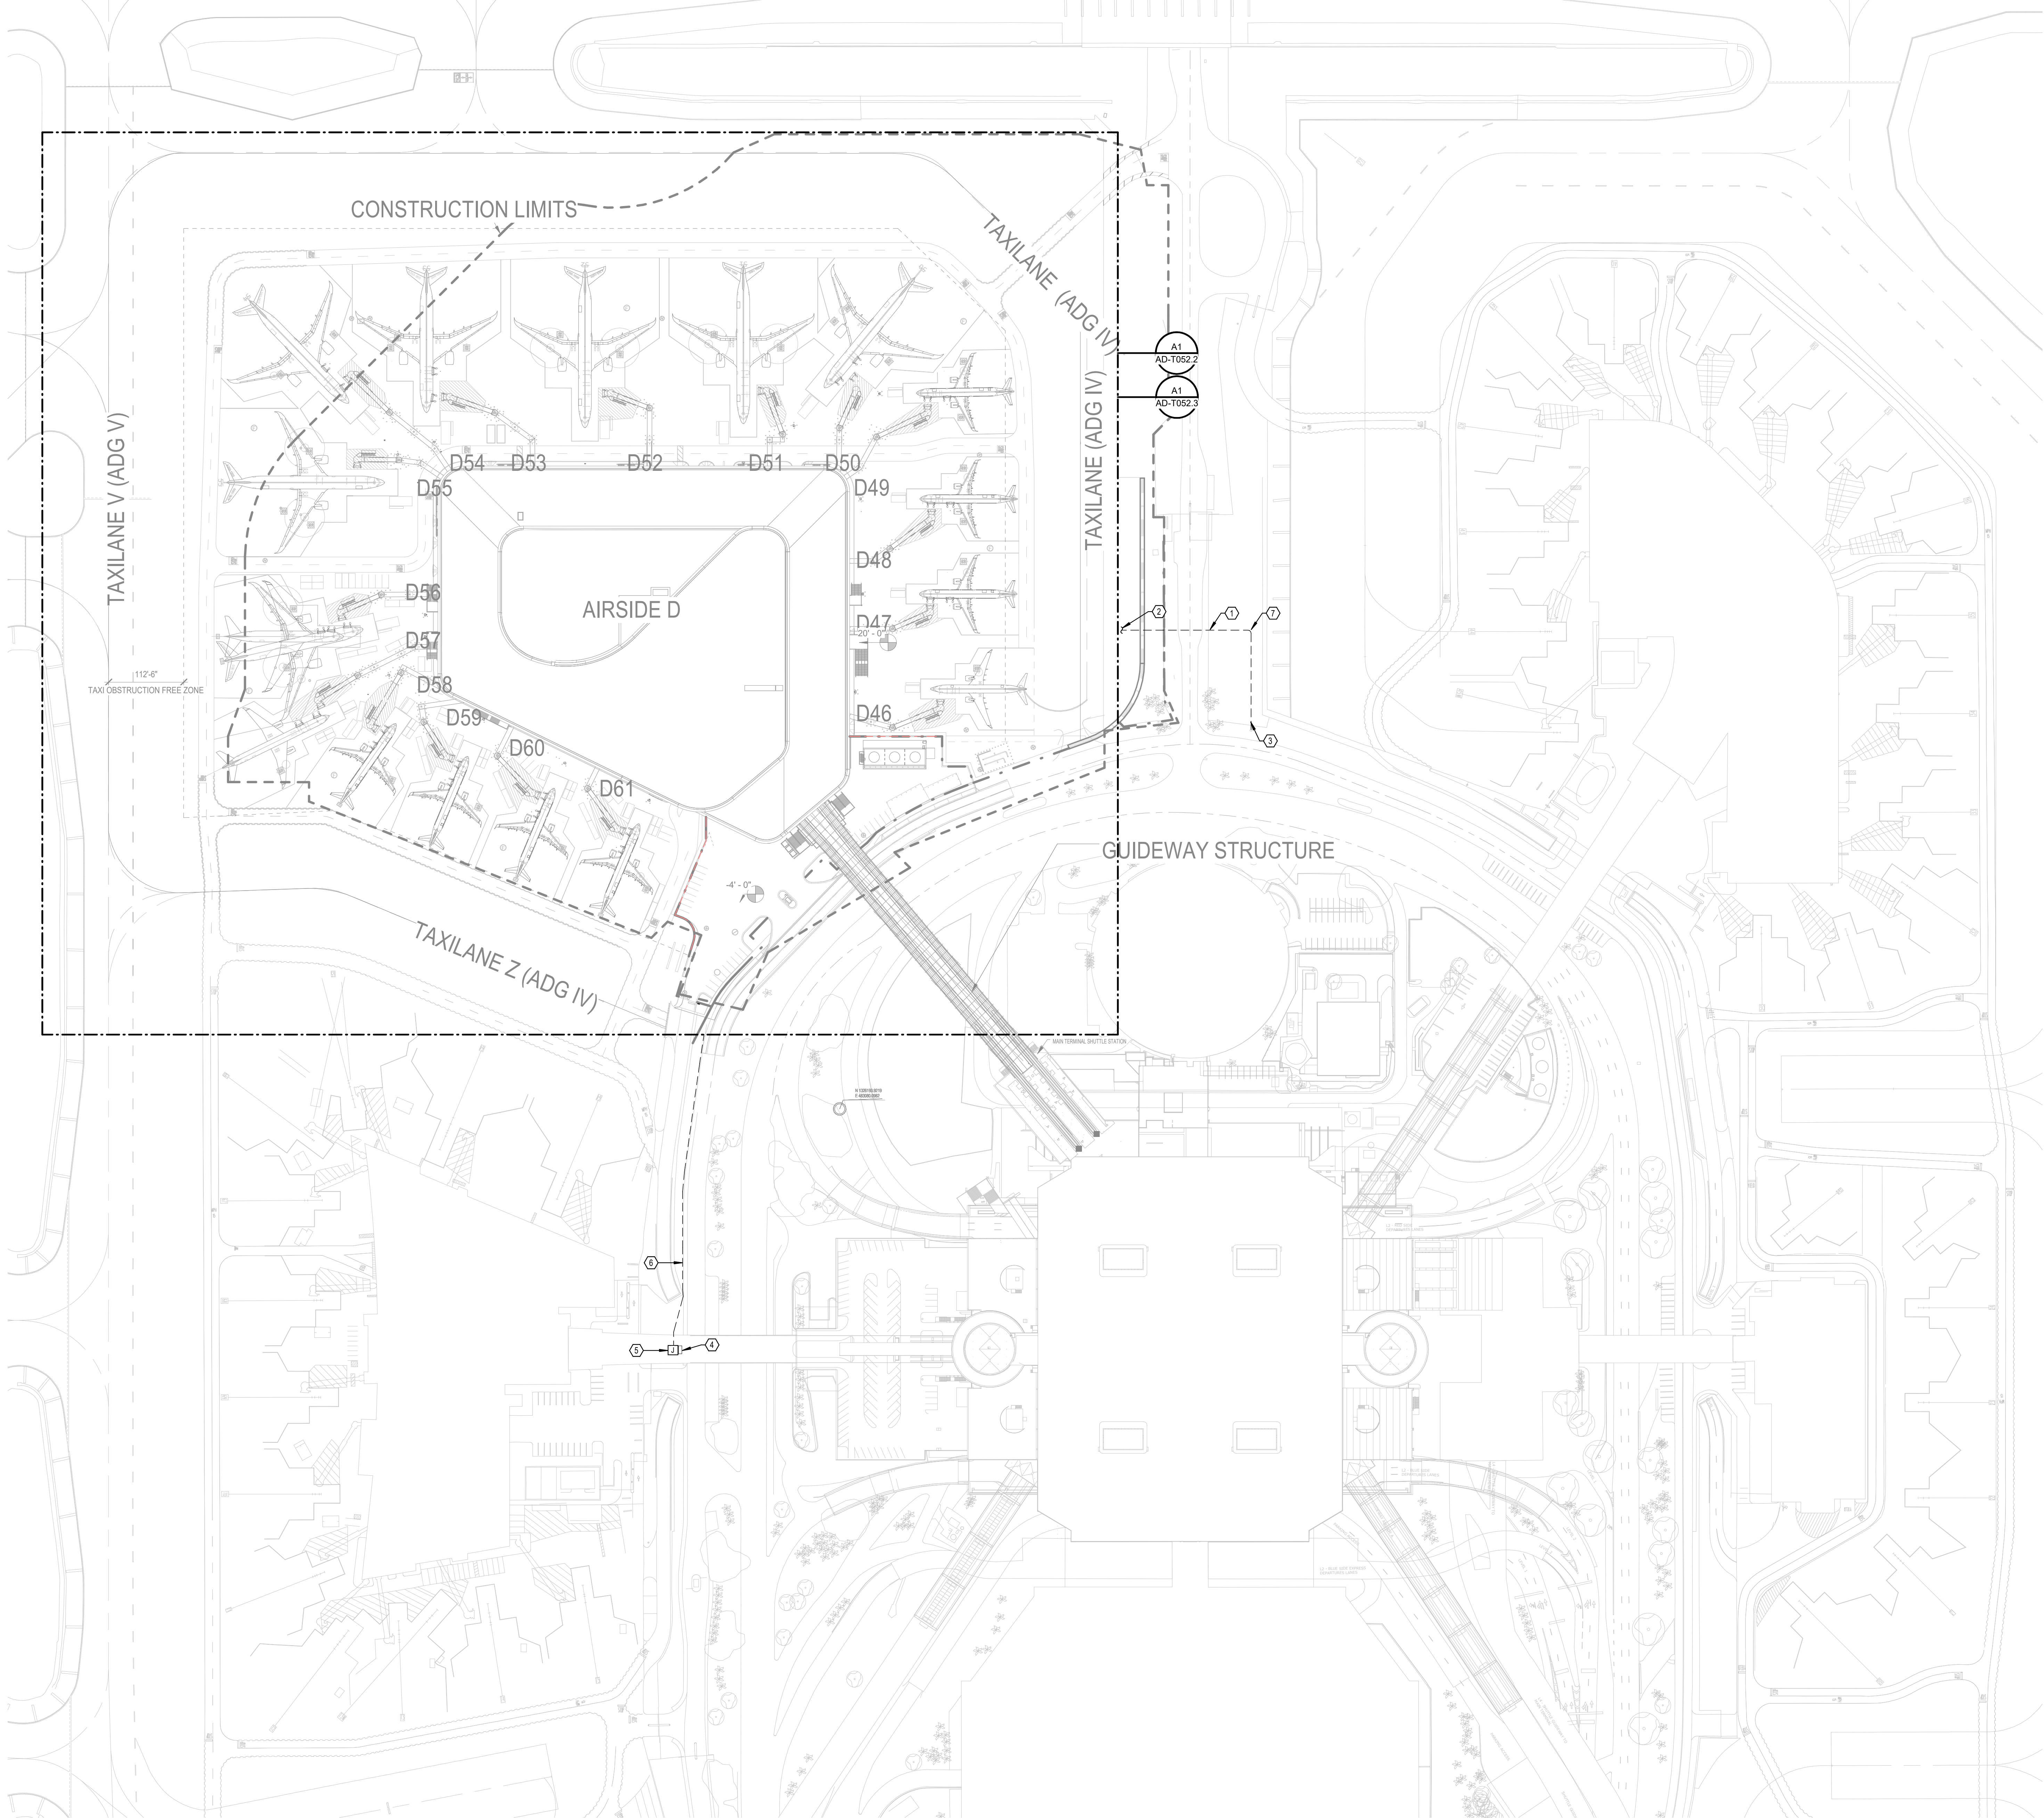

KEYNOTES

1. PROVIDE (2) 4" CONDUIT WITH (3) INNERDUCT EACH. REFER TO INNERDUCT DETAIL ON SHEET AD-T01 FOR ADDITIONAL INFORMATION.
2. CONDUIT CONTINUES TO HCAA TELECOM ROOM ASD1980. REFER TO LEVEL 1 - APRON PLAIN - UNDERGROUND PATHWAY - HCAA OVERALL FOR ADDITIONAL ROUTING PATHWAY.
3. EXISTING COMMUNICATION VAULT TO REMAIN AND TO BE USED IN THIS AREA. UTILIZE THIS VAULT TO INSTALL NEW CONDUIT. PROTECT ALL EXISTING CABLING AT ALL TIMES AS REQUIRED TO PREVENT DAMAGING CABLES.
4. EXISTING GUIDEWAY PIER.
5. PROVIDE NEMA 4X ENCLOSURE 24X24X12" WITH HINGED COVER, AND LOCK, MOUNT TO BACKSIDE OF PIER. CONTINUE 2.5" CONDUIT UP THE PIER TO THE CABLE TRAY OVER THE BAGGAGE SYSTEM.
6. PROVIDE 2.5" CONDUIT FOR REDUNDANT PATH.
7. PROVIDE A LARGE SWEEPING BEND ON THIS CONDUIT TO AVOID ALL FOOTINGS UNDER BUILDING AND THE TOTAL NUMBER OF BENDS AS CALLED OUT IN SPECIFICATION 2105E.



Airside D Expansion
Design Development
Foundation
Package Bid/Permit Set
HCAA Project No. 8500 23

Design-Build
HENSEL PHELPS
Plan. Build. Manage.

Hensel Phelps
Southeast District Office
6557 Hazeltine National Dr.
Orlando, FL 33301
Florida Lic: FL CGC 1533664

HNTB
HNTB Corporation
201 N Franklin St.
Tampa, FL 33602


FBPE Lic: CA6500 FBAID Lic: AA0002318



State of Florida Seal
This item has been digitally signed and sealed by JOSEPH K. MOUSA on the date adjacent to the seal. Printed copies of this document are not considered signed and sealed and the signature must be verified on any electronic copies.



JOSEPH K. MOUSA:
License/Registration#: PE99156
To the best of the licensed professional's knowledge and belief, these plans conform to and satisfy the Florida Building Code, Eighth Edition 2023, and local codes as applicable.

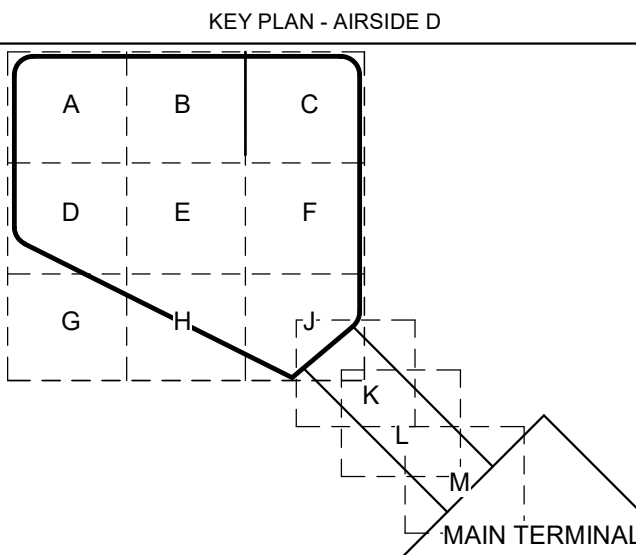


Revisions		
REV	DATE	DESCRIPTION

Project No.: 68610
Drawn By: GPM
Checked By: SXB
Issue Date: 04/10/2025
Drawing Title:


UNDERGROUND PATHWAY SITE
PLAN

Drawing No.
AD-T052
© Copyright HNTB Corporation 2025

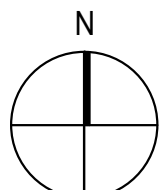

1

© Copyright HNTB Corporation 2025

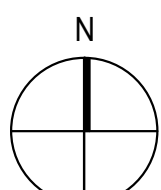

0 15' 30' 45' 60' $1/16" = 1'-0"$

1

1. PROVIDE 2" CONDUIT WITH (2) INTERDUCT REFER TO ADDITIONAL DETAIL ON SHEET A40 FOR ADDITIONAL INFORMATION.
2. CONDUITS TURN UP FROM UNDERGROUND.
3. CONDUIT CONTINUES TO HOOKA EXISTING COMMUNICATIONS VAULT. REFER TO ADDITIONAL PATHWAY SITE PLAN FOR ADDITIONAL ROUTING PATHWAYS.
4. PROVIDE (2) 2.5" CONDUITS.
5. PROVIDE COMMUNICATIONS BUNDLE WITH THE MINIMUM INTERNAL DIMENSIONS MUST BE 30CMX30CM. REFER TO COMMUNICATIONS VAULT. POLYMER COATED STEEL WIPEN (CONDUIT ON SHEET B40 AND SPECIFICATIONS 216268 FOR ADDITIONAL REQUIREMENTS.
6. CONDUIT TURNS UP AT AVIGOS POLE.
7. PROVIDE (1) 2.5" CONDUIT.
8. PROVIDE A LARGE SHEEPING BEND ON CONDUIT TO AVOID ALL FOOTINGS UNDER BUILDING AND THE TOTAL NUMBER OF BENDS AS CALLED OUT IN SPECIFICATION 270268.
9. CONDUIT TURNS UP TO PDB SUPPORT. TO REACH PDB (SEE DETAIL OF THE PDB RIBBON) SEE SHEET A40 ON SHEET A40.
10. PDBS OFF TOP TERMINAL CABLE FOR TERMINATION OF FIBER OPTICS FOR PDB. SEE DETAIL C1 ON SHEET A40.




Design-Builder



Southeast District Office
6557 Hazeltine National Dr
Orlando, FL 33301

Florida Lic: FL CGC 1533664

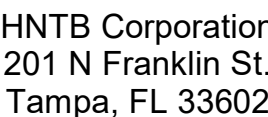

State of Florida Sea


This item has been digitally signed and sealed by JOSEPH K. MOUS...
on the date adjacent to the seal. Printed copies of this document are
not considered signed and sealed and the signature must be verified on
any electronic copies.



JOSEPH K. MOUSA:

To the best of the licensed professional's knowledge and belief, these plans conform to and satisfy the Florida Building Code, Eight Edition 2023, and local codes as applicable.

KEY PLAN - AIRSIDE D

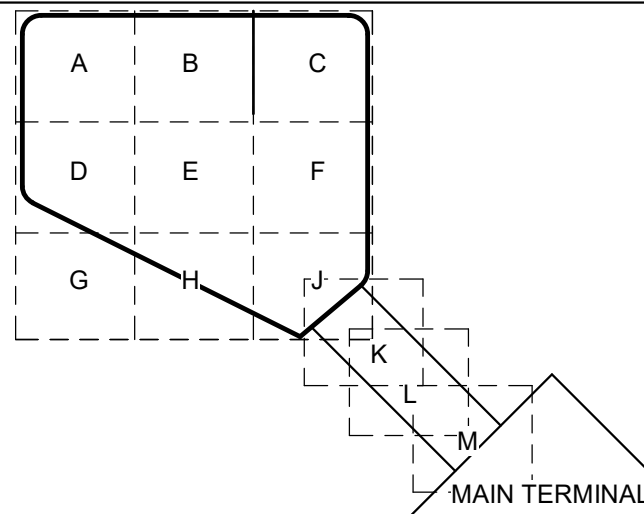

Revisions

[illegible]

Project No.: 68610

Drawn By: GP

Checked By:

Issue Date: 04/10/2025


Drawing Title:

LEVEL 1 - APRON PLAN - HCAA
TELECOM ROOM - SECTOR 2

Drawing No.

AD-T052.1.2

© Copyright HNTB Corporation 2025

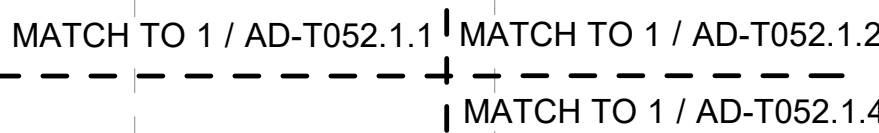

1. PROVIDE 2" X 4" CONDUIT WITH (3) INNERDUCT. REFER TO INDUCT DETAIL ON SHEET AD-T701 FOR ADDITIONAL INFORMATION.
2. CONDUITS TURN UP FROM UNDERGROUND.
3. CONDUIT CONTINUES TO HOXA ECKING STATIONARY PLANT VALVE. REFER TO UNDERGROUND PATHWAY SITE PLAN FOR ADDITIONAL ROUTING PATHWAY.
4. PROVIDE (2) 2" CONDUITS.
5. PROVIDE COMMUNICATIONS GROUND VALVE WITH MINIMUM INTERIOR DIMENSIONS MUST BE 2'X3'X3'. REFER TO COMMUNICATIONS VALVE - POLYMER CONCRETE WORKPIECES AND DETAIL VALVE SCHED. AD-T701 AND SPECIFICATIONS 2105 FOR ADDITIONAL REQUIREMENTS.
6. CONDUIT TURNS UP AT ANGUS POLE.
7. PROVIDE (1) 2" CONDUIT.
8. PROVIDE A LARGE SWEEPING BEND ON THIS CONDUIT TO AVOID ALL FOOTINGS UNDER BUILDING AND THE TOTAL NUMBER OF BENDS AS CALLED OUT IN SPECIFICATION 2105B.
9. CONDUIT TURNS UP TO THE P85 ROUTING. SEE DETAIL PB ENCLASURE AND THE P85 ROUTING. SEE AD-T701 ON SHEET AD-T701.
10. FIBER OPTIC FIBER DETAIL CABLE FOR TERMINATION OF FIBER OPTICS FOR P85. SEE CABLE E1 ON SHEET AD-T601.




Design-Builder



Hensel Phelps
Southeast District Office
6557 Hazeltine National Dr
Orlando, FL 33301

Florida Lic: FL CGC 1533664

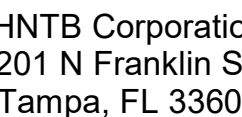

FBPE Lic: CA6500 FBAID Lic: AA0002318



State of Florida Sea

This item has been digitally signed and sealed by JOSEPH K. MOUSA on the date adjacent to the seal. Printed copies of this document are not considered signed and sealed and the signature must be verified on any electronic copies.




JOSEPH K. MOLISA-

License/Registration#: PF9915

To the best of the licensed professional's knowledge and belief, these plans conform to and satisfy the Florida Building Code, Eighth Edition 2023, and local codes as applicable.

KEY PLAN - AIRSIDE D

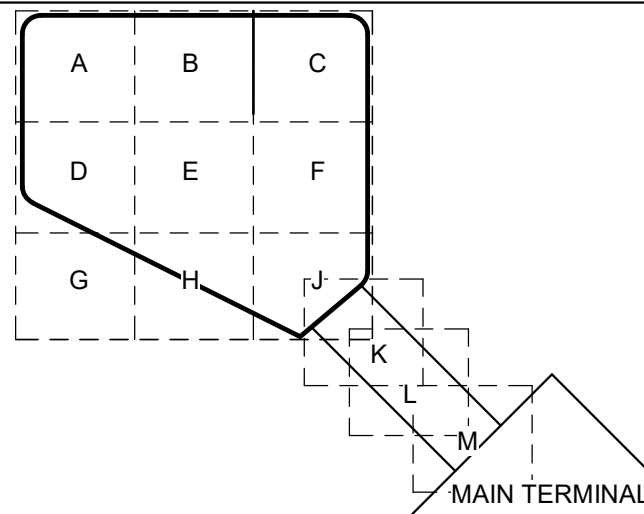

Revisions

[illegible]

Project No.: 68610

Drawn By: GPI

Checked By: SXE

Issue Date: 04/10/2025


Drawing Title

LEVEL 1 - APRON PLAN - HCAA
TELECOM ROOM - SECTOR 3

Drawing No.

AD-T052.1.3

© Copyright HNTB Corporation 2025

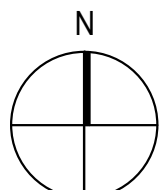

01-APRON - TECHNOLOGY - UNDERGROUND PATHWAY - HCAA OVERALL - SECTOR 3



- 1 PROVIDE (1/2") CONDUIT WITH 3" INCREMENTS. REFER TO ADDITIONAL INFORMATION.
- 2 CONDUITS TURN UP FROM UNDERGROUND.
- 3 CONDUIT CONTINUES TO HOAX EXISTING COMMUNICATION VAULT. REFER TO ADDITIONAL INFORMATION. SEE PATH PLAN FOR ADDITIONAL PATHWAY.
- 4 PROVIDE (2) 2.5" CONDUIT
- 5 PROVIDE COMMUNICATIONS GROUND VAULT. THE MINIMUM INTERIOR DIMENSIONS MUST BE 24"X30"X9". REFER TO COMMUNICATION VAULT. POLYMER CONCRETE. HIGHER BOTTOM DETAIL ON SHEET TD-701 AND SPECIFICATIONS 275628 FOR ADDITIONAL REQUIREMENTS. SEE DETAIL G1 ON SHEET T01.
- 6 CONTINUE TO AVIGS POLE SEE SITE PLANS FOR CONTINUATION
- 7 PROVIDE (1/2") 5" CONDUIT
- 8 PROVIDE A LARGE SWEEPING BEND ON THIS CONDUIT TO AVOID FOOTINGS UNDER BUILDING AND ON THE TOTAL TO ALLOW FOR BENDS TO THE NEXT INFORMATION 275628
- 9 CONDUIT TURNS UP NEAR PDB SUPPORT. SEE DETAIL PDB ENCLOSURE NEAR THE PDB ROSTERS. SEE REACH AS ON SHEET TD-701.
- 10 PROVIDE COMMUNICATIONS VAULT. THE MINIMUM INTERIOR DIMENSIONS MUST BE 7'X5'X6". THE WALL SHALL BE A PRE-CAST CONCRETE. SEE ADDITIONAL INFORMATION. SPECIFICATION 275628 FOR ADDITIONAL REQUIREMENTS AND DETAIL G1 ON SHEET T01.
- 11 CONDUIT TURNS UP INTO SECURITY GARDEN.
- 12 FIBER OPTIC TERMINAL CABINET FOR TERMINATION OF FIBER OPTICS FOR PERM. SEE DETAIL G1 ON SHEET TD-701.




State of Florida Seal
This item has been digitally signed and sealed by JOSEPH K. MOUS...
on the date adjacent to the seal. Printed copies of this document are
not considered signed and sealed and the signature must be verified a
any electronic copies.



JOSEPH K. MOUSA:
License/Registration#: PE99156
To the best of the licensed professional's knowledge and belief, these plans conform to and satisfy the Florida Building Code, Eighth Edition 2023, and local codes as applicable.

KEY PLAN - AIRSIDE D

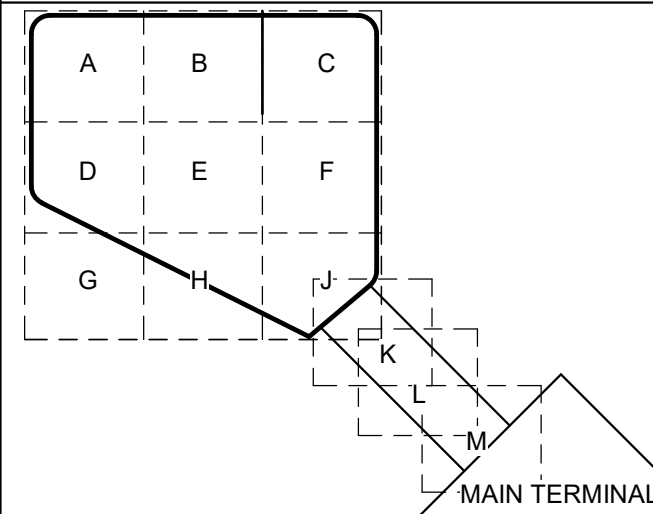

Revisions

[illegible]

Project No.:	68610
Drawn By:	GPM
Checked By:	SXB
Issue Date:	04/10/2025


Drawing Title:

LEVEL 1 - APRON PLAN - HCAA
TELECOM ROOM - SECTOR 4

Drawing No.


AD-T052.1.4


© Copyright HNTB Corporation 2025

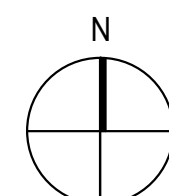

01-APRON - TECHNOLOGY - UNDERGROUND PATHWAY - HCAA OVERALL - SECTOR 4

1

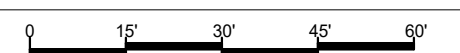

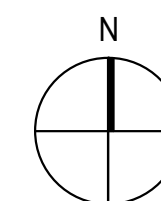


0 15' 30' 45' 60' 1" = 30'-0"

1. PROVIDE (2) 4" CONDUIT WITH (3) INNERDUCT. REFER TO INNERDUCT DETAIL FOR ADDITIONAL INFORMATION.
2. CONDUITS TURN UP FROM UNDERGROUND.



Design-Build

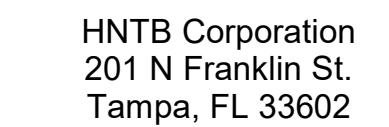

FBPE Lic: CA6500 FBAID Lic: AA0002318




This item has been digitally signed and sealed by JOSEPH K. MOUSKAS on the date adjacent to the seal. Printed copies of this document are not considered signed and sealed and the signature must be verified on any electronic copies.



JOSEPH K. MOUSA:
License/Registration#: PE99156
To the best of the licensed professional's knowledge and belief, these plans conform to and satisfy the Florida Building Code, Eighth Edition 2023, and local codes as applicable.

KEY PLAN - AIRSIDE D

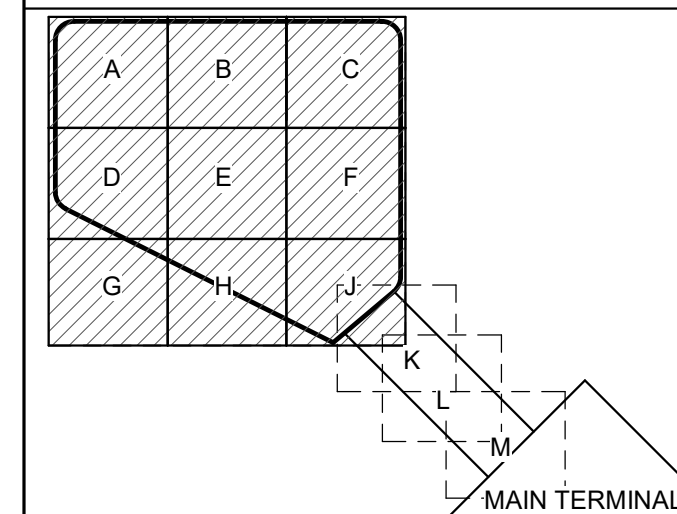

Revisions

[illegible]

Project No.:	68610
--------------	-------

Drawn By:	GPM
-----------	-----

Checked By:	SXB
-------------	-----

Issue Date:	04/10/2025
-------------	------------


Drawing Title:

LEVEL 1 - APRON PLAN -
UNDERGROUND PATHWAY -
TENANT OVERALL

Drawing No.

AD-T052.2

© Copyright HNTB Corporation 2025

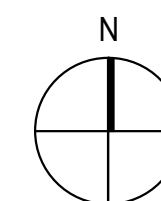


A1

1. PROVIDE (2) 4" CONDUIT WITH (3) INNERDUCT. REFER TO INNERDUCT DETAIL FOR ADDITIONAL INFORMATION.
2. CONDUITS TURN UP FROM UNDERGROUND.
3. PROVIDE A LARGE SWEEPING BEND ON THIS CONDUIT TO AVOID ALL FOOTINGS UNDER BUILDING AND THE TOTAL NUMBER OF BENDS AS CALLED OUT IN SPECIFICATION 270528.



Design-Builder

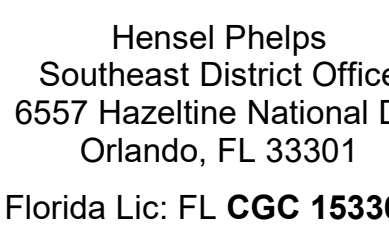


State of Florida Seal

This item has been digitally signed and sealed by JOSEPH K. MOUSKAS on the date adjacent to the seal. Printed copies of this document are not considered signed and sealed and the signature must be verified on any electronic copies.



JOSEPH K. MOUSA:
License/Registration#: PE99156
To the best of the licensed professional's knowledge and belief, these plans conform to and satisfy the Florida Building Code, Eighth Edition 2023, and local codes as applicable.

KEY PLAN - AIRSIDE D

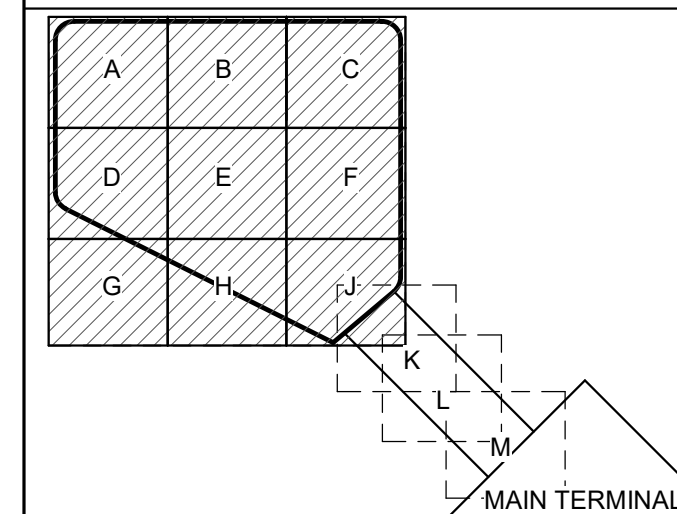

Revisions

[illegible]

Project No.:	68610
--------------	-------

Drawn By:	GPI
-----------	-----

Checked By:	SXB
-------------	-----

Issue Date:	04/10/2025
-------------	------------


Drawing Title:

LEVEL 1 - APRON PLAN -
UNDERGROUND PATHWAY - CBP
OVERALL


Drawing No.

AD-T052.3


© Copyright HNTB Corporation 2025

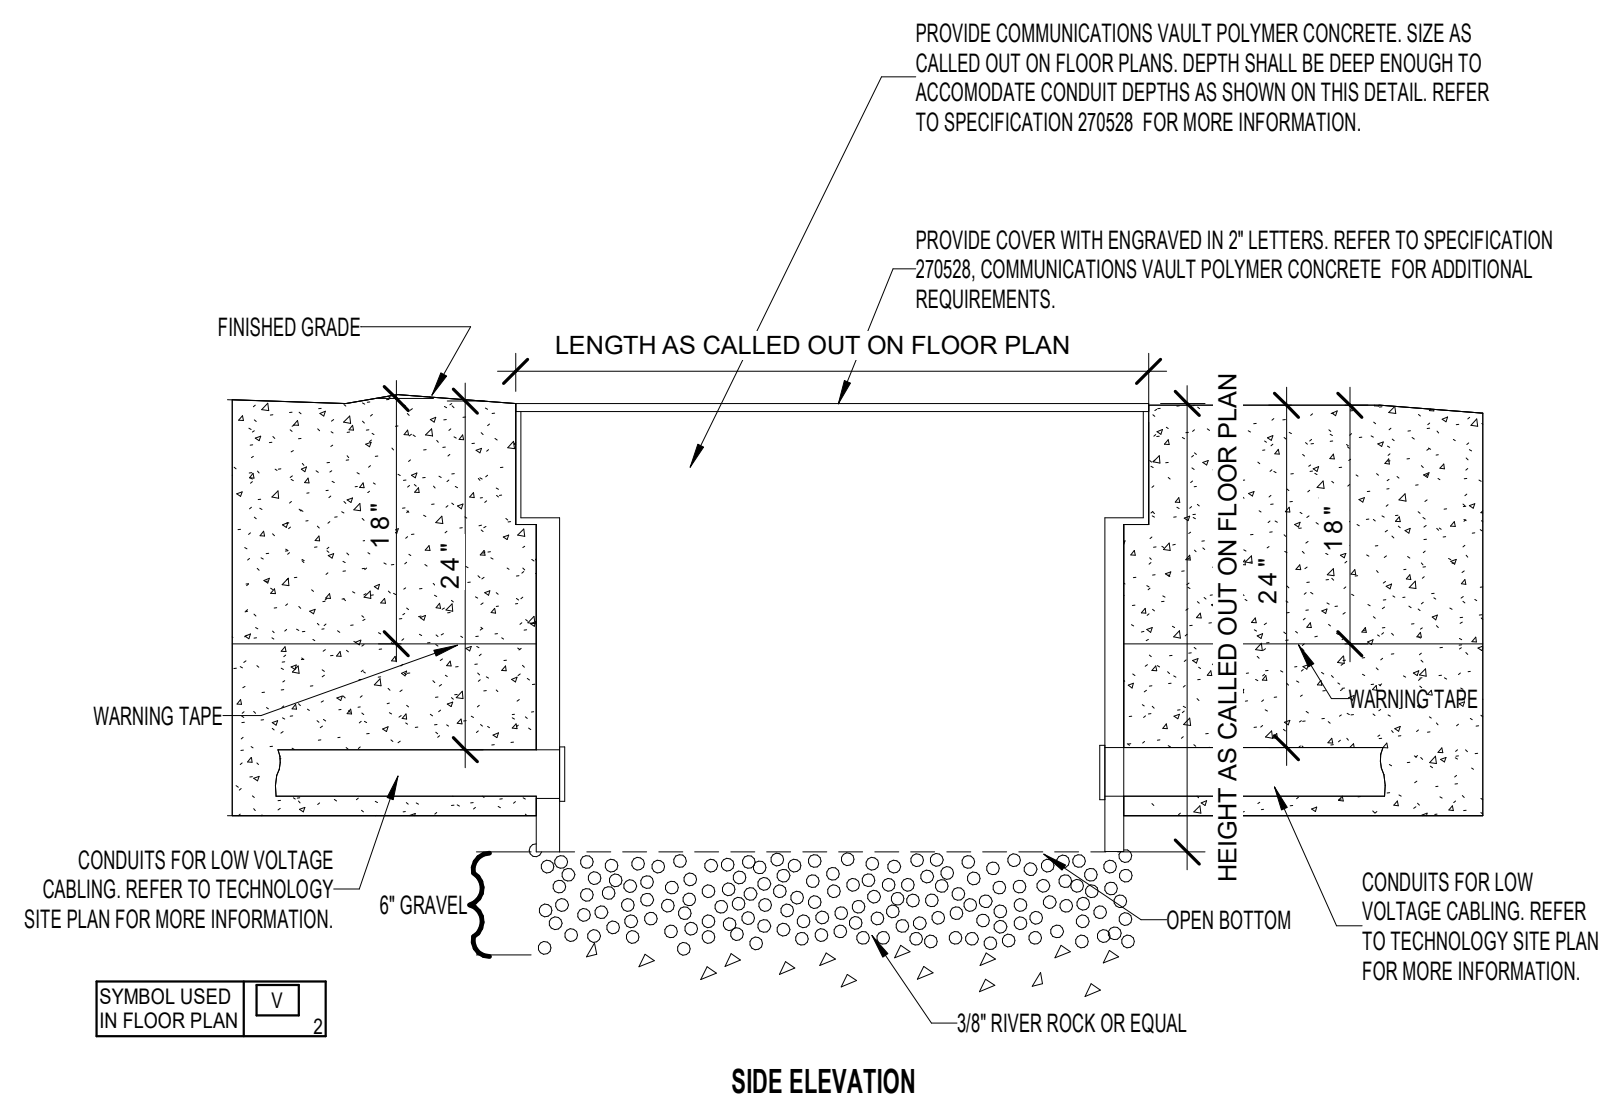


COMMUNICATIONS VAULT - POLYMER CONCRETE - TYPE 2	G1
NTS	

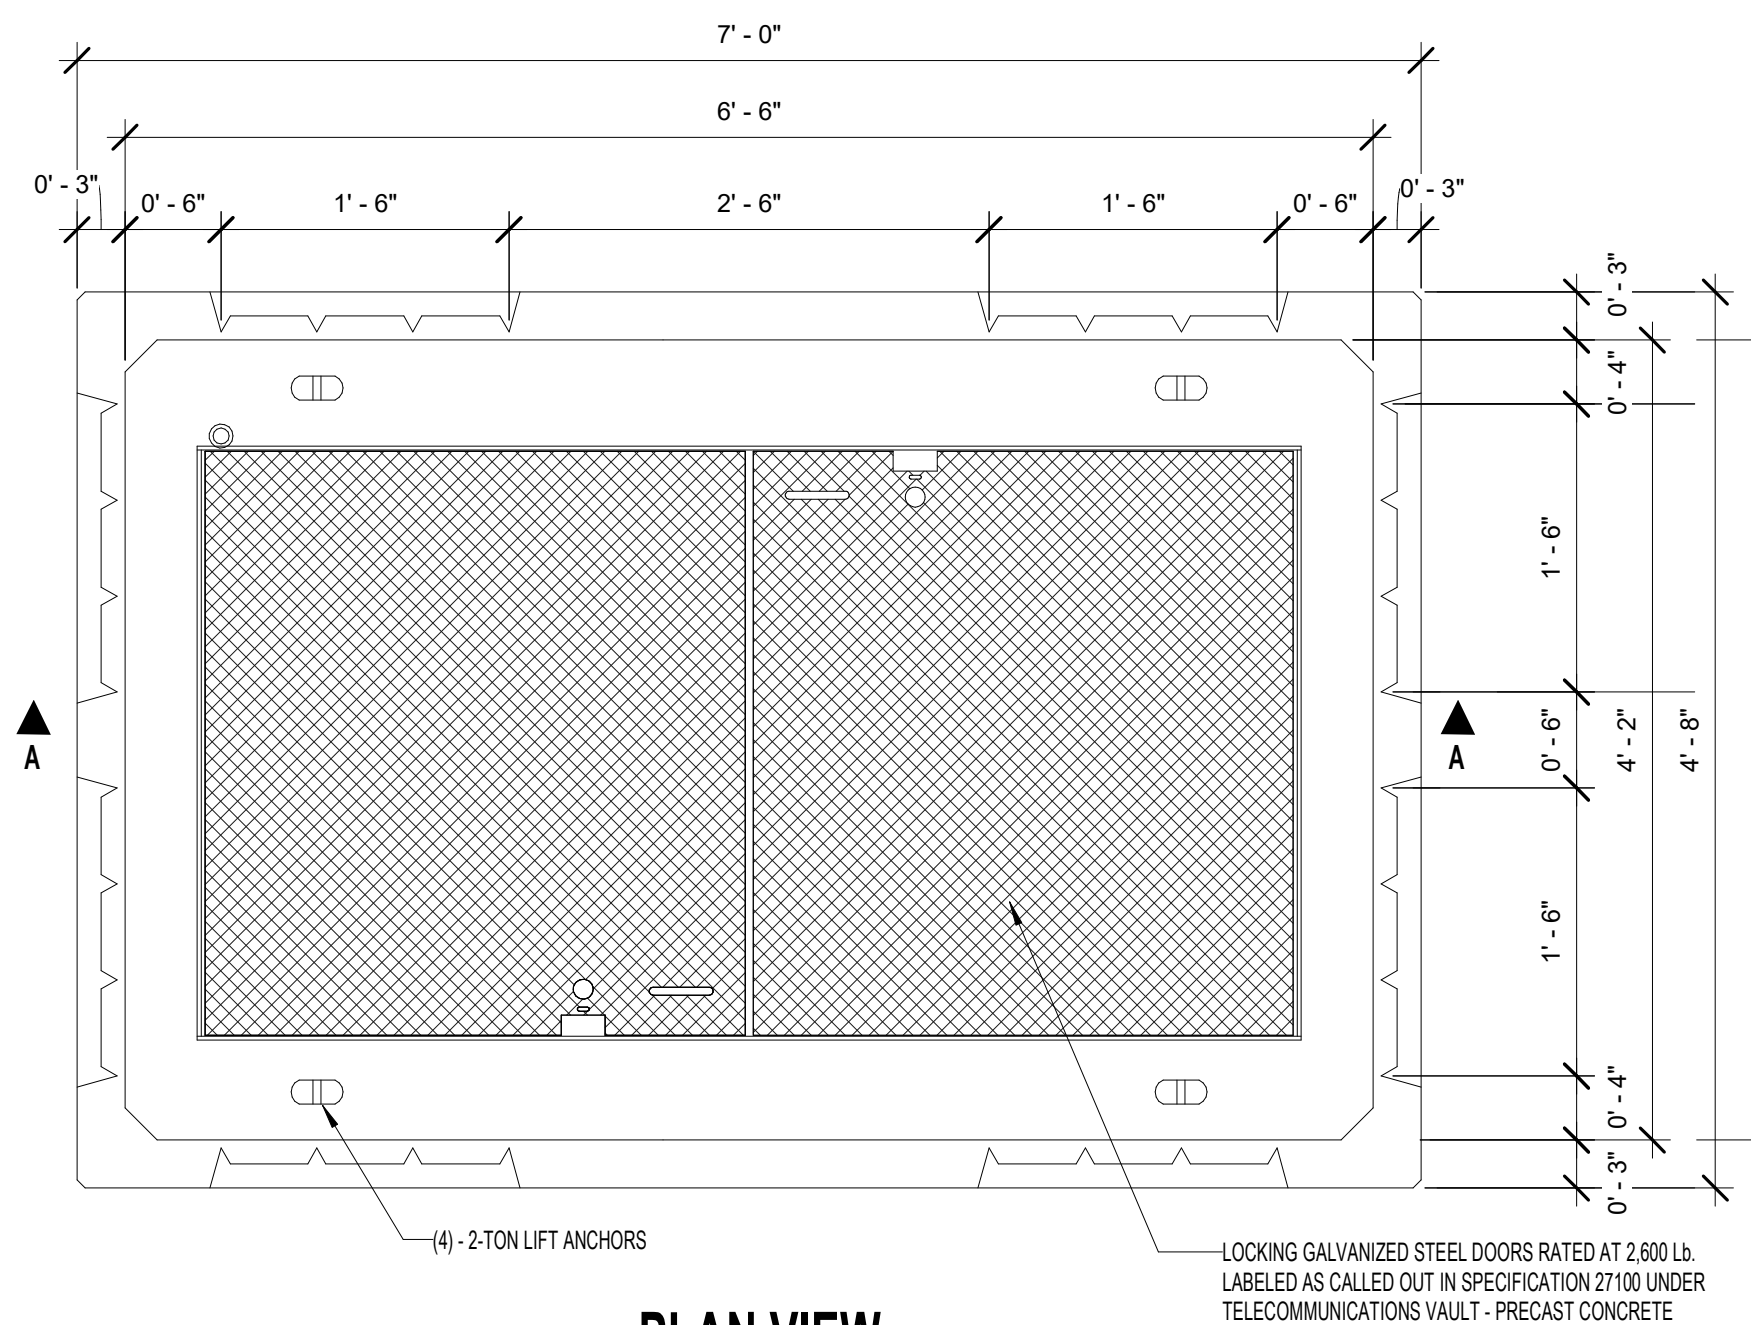

PLAN VIEW

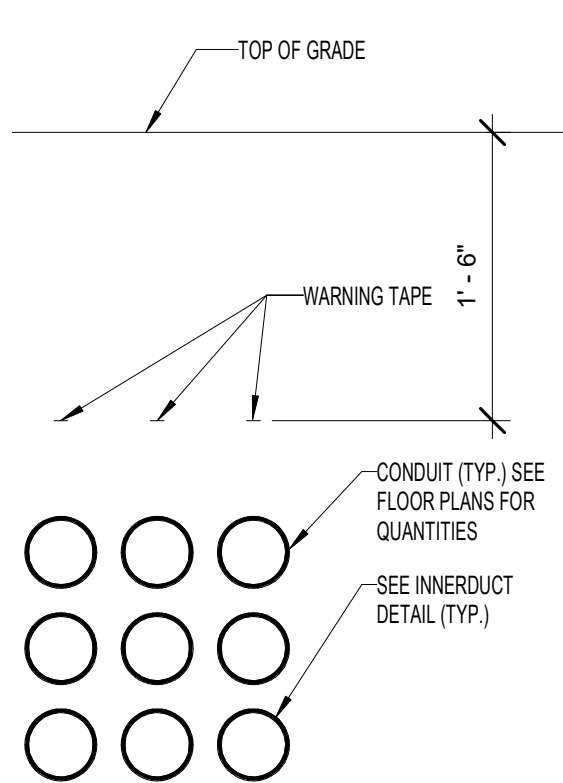

SIDE VIEW

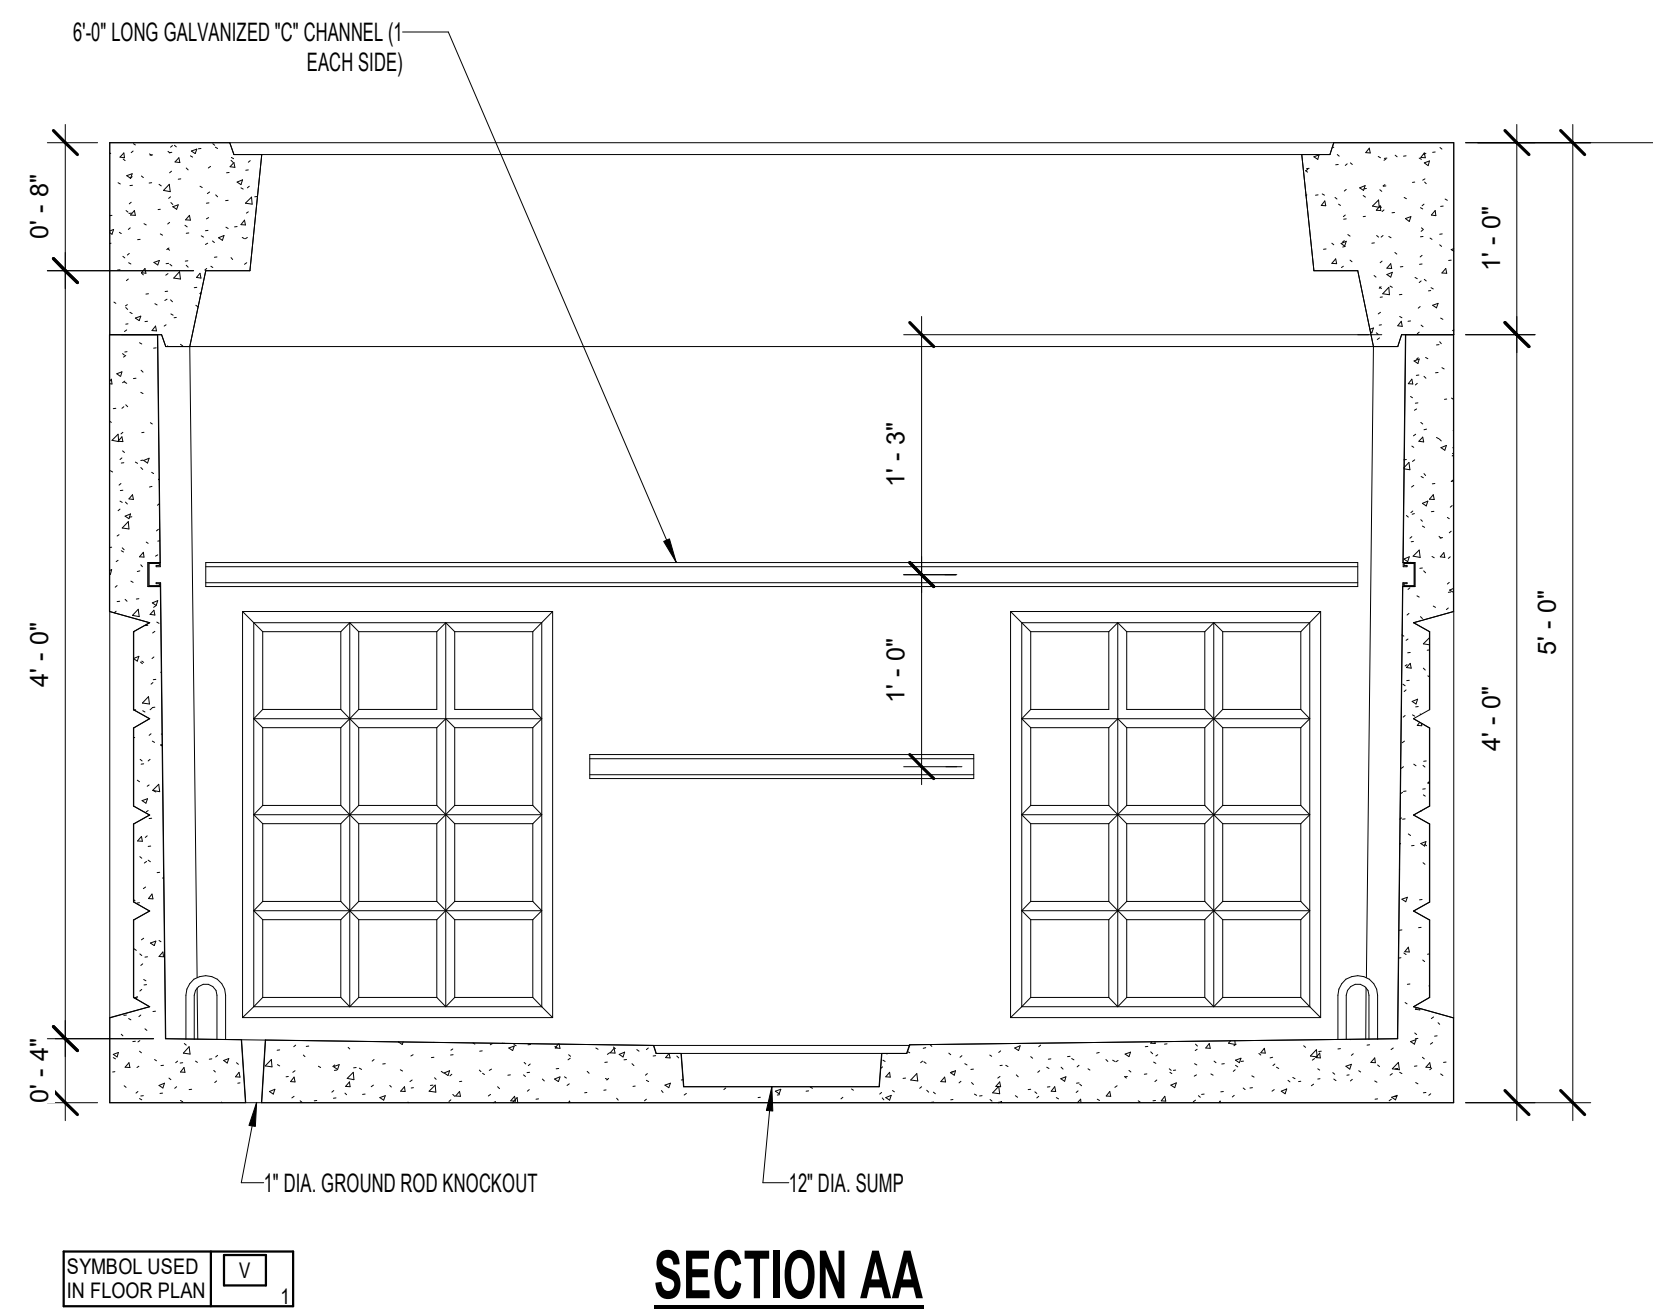


SECTION AA

COMMUNICATIONS VAULT - PRECAST CONCRETE - TYPE 1

NTS

 **TLC** ENGINEERING
SOLUTIONS
©Copyright 2019
4890 W Kennedy Blvd, Suite 250
Tampa, FL 33609
P 813.637.0110
COA 15
www.tlc-engineers.com
TLC No.: 723023
THINK. LISTEN. CREATE.

KEY PLAN - AIRSIDE D

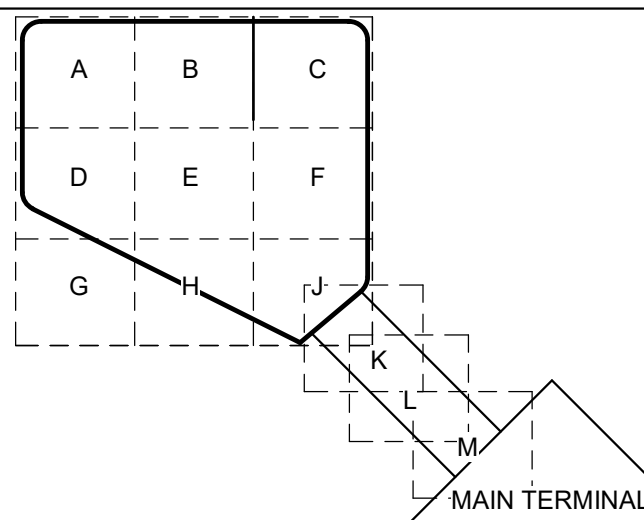[illegible]

Project No.: 68610

Drawn By:	GPM
-----------	-----

Checked By:	SYB
-------------	-----

Issue Date: 04/10/2025

Drawing Title:

TECHNOLOGY DETAIL

Drawing No.

AD-T701



Design Assist Subcontractor Back-up

Foundations

APG Electric



June 4, 2025

Hensel Phelps
Southeast Region
6557 Hazeltine National Drive
Suite One
Orlando, FL 32822

Attn: Greg Cobb

(via email: gcobb@henselphelps.com)

**RE: Tampa International Airport – ASD 90% Foundation Package
Tampa, Florida
Proposal #8524**

Dear Greg,

The following is our budget proposal for the electrical work in connection with the above referenced project:

Electrical work based on 90% Foundation Package plans documents dated April 10, 2025 – in full accordance with local codes and ordinances.

FOUNDATION PACKAGE BUDGET AMOUNT\$ 3,649,089.00


PRICE BREAKDOWNS PER UNIFORMAT

D5020.70 – Facility Grounding	\$ 8,545.00
D5020.90 – Electrical Service & Distribution Components	\$ 2,813,196.00
D5030.10 – Branch Wiring System	\$ 220,422.00
G4010 – Site Electric Distribution Systems	\$ 597,667.00
G4050 – Site Lighting	\$ 9,259.00
Total Foundation Package Budget Amount	\$ 3,649,089.00*

**INCLUDED DBE PARTICIPATION.....\$ 364,900.00*

We want to thank you for the opportunity to present our proposal and look forward to working with you on this project.

Sincerely,
APG Electric, LLC.

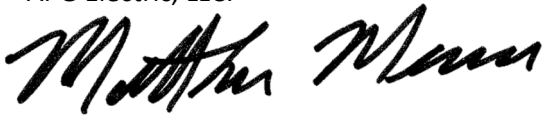A handwritten signature in black ink, appearing to read "Matthew Mercer". The signature is fluid and cursive, with the first name "Matthew" and last name "Mercer" clearly distinguishable.

Matthew Mercer
Chief Estimator

MM/mm



Final Pricing	Modified \$	Modified %
Database Material	478,126.32	
Material Tax	35,859.47	7.500
Material Total	513,985.79	7.500
Field Labor	1,380,282.71	
Incidental Labor	238,128.00	
Labor Factoring	345,070.68	
Labor Total	1,963,481.39	
Equipment	164,045.00	
General Expenses	430,050.24	
Subcontracts	106,200.00	
Prime Cost	3,177,762.42	
Total Overhead	.00	.000
Net Cost	3,177,762.42	
Material Markup	77,097.87	15.000
Labor Markup	294,522.21	15.000
Equipment Markup	24,606.75	15.000
General Expense Markup	64,507.54	15.000
Subcontract Markup	10,620.00	10.000
Total Markup	471,354.36	10.000
Final Adj	-27.79	-.001
Selling Price	3,649,089.00	
Final Price	3,649,089.00	



Field Labor Type	Crew	Hours	Hourly Cost \$	Extended Cost
Straight time	100.0	16,832.716	82.00	1,380,282.71
Totals	100.0	16,832.716		1,380,282.71

Incidental Labor Type	Hours	Hourly Cost \$	Extended Cost
Trimble/Surveying (1 man/8hrs week/6 months)	208.000	82.00	17,056.00
QC (1 men/6 months)	1,056.000	82.00	86,592.00
Safety Man (1 men/6 months)	1,056.000	82.00	86,592.00
Site Training (4 hrs/ 10 workers)	40.000	82.00	3,280.00
Secured Badging (4 men x 4 hrs)	16.000	82.00	1,312.00
Mule Operation (4 hrs/6 months)	528.000	82.00	43,296.00
Totals	2,904.000		238,128.00

Labor Factoring Type	Labor %	Hours	Hourly Cost \$	Extended Cost
TEMPORARY POWER (HISTORICAL DATA EST)	8.00	1346.62	82.00	110,422.59
Composite Clean Up	5.00	841.64	82.00	69,014.15
SAFETY	6.00	1009.96	82.00	82,816.97
QUALITY CONTROL	6.00	1009.96	82.00	82,816.97
Totals	25.00	4,208.179		345,070.68



Expense Description	Quantity	Qty Field	Duration	Cost/Unit	Net Cost	Tax %	OH %	Total
TEMPORARY POWER (HISTORICAL DATA EST)	478,126.320	Extension Total Material \$	1.000	0.08	38,250.11	7.500	0.000	41,118.87
Miscellaneous Materials	478,126.320	Extension Total Material \$	1.000	0.08	38,250.11	7.500	7.000	43,997.19
Electrical Permit	1.000		1.000	2,500.00	2,500.00			2,500.00
Drawing Supplies	1.000		1.000	1,500.00	1,500.00			1,500.00
Jobsite Office (Per Month)	1.000		6.000	7,500.00	45,000.00			45,000.00
Jobsite Internet (Per Month)	1.000		6.000	200.00	1,200.00			1,200.00
Storage (Each Connex Per Month)	1.000		6.000	400.00	2,400.00			2,400.00
Textura (0.22% up to \$5000)	1.000		1.000	5,000.00	5,000.00			5,000.00
Drug Testing	30.000		1.000	50.00	1,500.00	7.500		1,612.50
Jobsite Septic (Per Month)	1.000		6.000	300.00	1,800.00	0.000		1,800.00
Secure Badges	4.000		1.000	75.00	300.00	0.000		300.00
Addtl Insurance Premium (\$225K per year)	1.000		1.000	225,000.00	225,000.00	0.000		225,000.00
Mule Registration	1.000		1.000	100.00	100.00	0.000		100.00
Lull/Mule/Bus Fuel	1.000		6.000	200.00	1,200.00	0.000		1,200.00
Mule/Bus Maintenance	1.000		6.000	200.00	1,200.00	0.000		1,200.00
Prefab Labor Tax	1.000		1.000	8,000.00	8,000.00	0.000		8,000.00
PreFab Facility Production	1.000		6.000	8,500.00	51,000.00	0.000		51,000.00
Totals					424,200.21		None	432,928.56



Subcontract Description	Cost	Adjustment %	Adjustment \$	Net Cost	Tax %	OH %	Total
BIM Modeling	46,200.00	0.000	0.00	46,200.00	0.000		46,200.00
Site Contractor	25,000.00	0.000	0.00	25,000.00		0.000	25,000.00
Concrete Ductbank (Secondary/Generator)	35,000.00	0.000	0.00	35,000.00		0.000	35,000.00
Totals				106,200.00			106,200.00



Equipment Description	Quantity	Qty Field	Duration	Cost/Unit	Net Cost	Tax %	OH %	Total
Backhoe (Monthly)	2.000		6.000	2,750.00	33,000.00	7.500		35,475.00
Trencher (Monthly)	1.000		6.000	1,100.00	6,600.00	7.500		7,095.00
10k 55' Boom Forklift Lull (Monthly)	1.000		6.000	4,000.00	24,000.00	7.500		25,800.00
Dewatering (Monthly)	1.000		6.000	3,500.00	21,000.00	7.500		22,575.00
14' Aluminium Trench Shoring (Monthly)	5.000		3.000	1,000.00	15,000.00	7.500		16,125.00
Golf Carts/Side-by-Side (Monthly)	2.000		6.000	1,000.00	12,000.00	7.500		12,900.00
Bus	1.000		1.000	35,000.00	35,000.00	7.500		37,625.00
Prefab Deliveries	1.000		6.000	1,000.00	6,000.00	7.500		6,450.00
Totals					152,600.00	None	None	164,045.00

Breakdown Description	Total Material	Total Labor
D5020.70 FACILITY GROUNDING	\$1,225.63	37.19

D5020.90 ELEC SERVICE & DIST SUPP COMP	\$353,409.26	13,289.12
--	--------------	-----------

D5030.10 BRANCH WIRING SYSTEM	\$32,919.08	941.84
-------------------------------	-------------	--------

G4010 SITE ELECTRIC DISTRIBUTION SYSTEMS	\$89,190.73	2,525.08
--	-------------	----------

G4050 SITE LIGHTING	\$1,385.37	40.28
---------------------	------------	-------

Extension Total	\$478,130.07	16,833.50
-----------------	--------------	-----------

D5020.70 FACILITY GROUNDING			
Breakdowns	Quantity	Total Material	Total Labor

1-1/4"Conduit - PVC 40 10' Lengths	160.00	\$151.04	8.48
1-1/4"Elbow 90 Degree - PVC 40	22.00	\$58.43	5.72
1-1/4"Elbow 90 Degree - RMC Galvanized	22.00	\$371.36	7.92
1-1/4"Coupling - PVC	26.00	\$11.56	.00
1-1/4"Connector - PVC Socket to Threaded	22.00	\$14.41	3.08
1-1/4"Bushing Insulated Grounding - Malleable 105 Degree w/ Aluminum Lay-In Lug for Cu/Al	2.00	\$16.85	.24
#1/0 GreenWire THHN / T90 - Copper	160.00	\$600.54	3.52
1/8" Polytwine	176.00	\$1.44	.53
INTRA-SITE MOVEMENT/STAGING (GRND)	1.00	\$0.00	7.70

D5020.90 ELEC SERVICE & DIST SUPP COMP
--



Breakdowns	Quantity	Total Material	Total Labor
1"Conduit - PVC 40 10' Lengths	3,535.00	\$2,316.13	155.54
1-1/2"Conduit - PVC 40 10' Lengths	6,305.00	\$6,860.47	409.83
3"Conduit - PVC 40 10' Lengths	2,997.00	\$7,744.85	305.69
4"Conduit - PVC 40 10' Lengths	44,230.00	\$157,618.03	6,413.35
6"Conduit - PVC 40 10' Lengths	620.00	\$4,247.00	173.60
2"Conduit - LFMC Steel Gray	96.00	\$779.50	15.17
1"Elbow 90 Degree - PVC 40	74.00	\$133.33	16.28
1-1/2"Elbow 90 Degree - PVC 40	64.00	\$220.15	21.76
3"Elbow 90 Degree - PVC 40	16.00	\$231.57	10.88
4"Elbow 90 Degree - PVC 40	380.00	\$9,434.41	399.00
1"Elbow 90 Degree - RMC Galvanized	74.00	\$894.66	22.20
1-1/2"Elbow 90 Degree - RMC Galvanized	64.00	\$8,591.36	30.72
3"Elbow 90 Degree - RMC Galvanized	16.00	\$3,493.60	19.20
4"Elbow 90 Degree - RMC Galvanized	380.00	\$102,261.80	706.80
1"Coupling - PVC	78.00	\$26.47	.00
1-1/2"Coupling - PVC	70.00	\$47.50	.00
3"Coupling - PVC	20.00	\$46.33	.00
4"Coupling - PVC	412.00	\$1,470.22	.00
1"Connector - PVC Socket to Threaded	74.00	\$38.10	8.88
1-1/2"Connector - PVC Socket to Threaded	66.00	\$51.74	10.56
3"Connector - PVC Socket to Threaded	16.00	\$44.93	4.48
4"Connector - PVC Socket to Threaded	380.00	\$1,809.52	152.00
2"Connector - Liquidtight Malleable Insulated	16.00	\$946.30	4.80
1"Bushing - Plastic 105 Degree	74.00	\$9.52	2.96
1-1/2"Bushing Insulated Grounding - Malleable 105 Degree w/ Aluminum Lay-In Lug for Cu/Al	4.00	\$34.63	.60
3"Bushing Insulated Grounding - Malleable 105 Degree w/ Aluminum Lay-In Lug for Cu/Al	8.00	\$126.36	2.24
4"Bushing Insulated Grounding - Malleable 105 Degree w/ Aluminum Lay-In Lug for Cu/Al	174.00	\$3,012.98	48.72
2"Connector 90 Degree - Liquidtight Malleable	16.00	\$471.74	4.80
2"Bushing - Plastic 105 Degree	16.00	\$5.05	.80
#10 BlackWire THHN / T90 - Copper	3,535.00	\$1,377.55	24.75
#10 GreenWire THHN / T90 - Copper	3,535.00	\$1,377.55	24.75
#10 WhiteWire THHN / T90 - Copper	3,535.00	\$1,377.55	24.75
1/8" Polytwine	62,289.00	\$510.15	186.87
4" x 1-1/2" SpacingBase Spacers - EB / DB Duct	4,569.00	\$12,027.89	182.76



4" x 1-1/2" Spacing Intermediate Spacers - EB / DB Duct	4,514.00	\$11,883.11	112.85
Back Hoe 10-12 Conduits	279.00	\$0.00	89.28
Back Hoe 13-15 Conduits	2,230.00	\$0.00	802.80
Trencher 1-3 Conduits	7,340.00	\$0.00	146.80
2" WP THREADED CAP	16.00	\$187.20	1.60
Strut Racking for Underground	1.00	\$11,700.00	.00
INTRA-SITE MOVEMENT/STAGING (SERV)	1.00	\$0.00	2,751.07

D5030.10 BRANCH WIRING SYSTEM			
Breakdowns	Quantity	Total Material	Total Labor
3/4"Conduit - RMC Galvanized 10' Lengths	50.00	\$154.94	2.48
1"Conduit - RMC Galvanized 10' Lengths	85.00	\$417.77	4.85
1-1/4"Conduit - RMC Galvanized 10' Lengths	50.00	\$363.52	3.30
3"Conduit - RMC Galvanized 10' Lengths	40.00	\$858.11	6.16
3/4"Conduit - PVC 40 10' Lengths	638.00	\$291.12	22.97
1"Conduit - PVC 40 10' Lengths	948.00	\$621.13	41.71
1-1/4"Conduit - PVC 40 10' Lengths	875.00	\$826.00	46.38
2"Conduit - PVC 40 10' Lengths	752.00	\$1,020.46	57.15
3"Conduit - PVC 40 10' Lengths	1,744.00	\$4,506.84	177.89
3/4"Conduit - LFMC Steel Gray	136.00	\$340.52	6.73
3/4"Elbow 90 Degree - PVC 40	16.00	\$18.72	3.04
1"Elbow 90 Degree - PVC 40	24.00	\$43.24	5.28
1-1/4"Elbow 90 Degree - PVC 40	24.00	\$63.74	6.24
2"Elbow 90 Degree - PVC 40	12.00	\$56.86	4.80
3"Elbow 90 Degree - PVC 40	48.00	\$694.70	32.64
3/4"Elbow 90 Degree - RMC Galvanized	36.00	\$278.28	9.36
1"Elbow 90 Degree - RMC Galvanized	24.00	\$290.16	7.20
1-1/4"Elbow 90 Degree - RMC Galvanized	44.00	\$742.72	15.84
2"Elbow 90 Degree - RMC Galvanized	12.00	\$1,991.28	7.20
3"Elbow 90 Degree - RMC Galvanized	64.00	\$13,974.40	76.80
3/4"Coupling - PVC	24.00	\$5.34	.00
1"Coupling - PVC	36.00	\$12.21	.00
1-1/4"Coupling - PVC	28.00	\$12.45	.00
2"Coupling - PVC	24.00	\$19.09	.00
3"Coupling - PVC	52.00	\$120.46	.00
3/4"Coupling - RMC Galvanized	45.00	\$115.65	.00



1-1/4"Coupling - RMC Galvanized	45.00	\$232.65	.00
3"Coupling - RMC Galvanized	36.00	\$996.12	.00
3/4"Connector - Liquidtight Malleable Insulated	17.00	\$131.63	2.89
3/4"Connector - PVC Socket to Threaded	16.00	\$6.36	1.60
1"Connector - PVC Socket to Threaded	24.00	\$12.36	2.88
1-1/4"Connector - PVC Socket to Threaded	24.00	\$15.72	3.36
2"Connector - PVC Socket to Threaded	12.00	\$13.34	2.16
3"Connector - PVC Socket to Threaded	48.00	\$134.78	13.44
3/4"Connector 90 Degree - Liquidtight Malleable	17.00	\$52.71	2.89
3/4"Bushing - Plastic 105 Degree	60.00	\$4.91	1.80
1"Bushing - Plastic 105 Degree	58.00	\$7.46	2.32
1-1/4"Bushing - Plastic 105 Degree	10.00	\$1.87	.40
3"Bushing - Plastic 105 Degree	8.00	\$6.18	.56
1-1/4"Bushing Insulated Grounding - Malleable 105 Degree w/ Aluminum Lay-In Lug for Cu/Al	12.00	\$101.09	1.44
2"Bushing Insulated Grounding - Malleable 105 Degree w/ Aluminum Lay-In Lug for Cu/Al	6.00	\$37.91	1.08
3"Bushing Insulated Grounding - Malleable 105 Degree w/ Aluminum Lay-In Lug for Cu/Al	24.00	\$379.08	6.72
3/4"Locknut - Steel	20.00	\$1.64	.80
1"Locknut - Steel	68.00	\$11.06	3.40
1-1/4"Locknut - Steel	20.00	\$3.74	1.00
3"Locknut - Steel	16.00	\$15.91	1.44
3/4" GRC EX Hanging Material	7.00	\$4.76	2.03
1-1/4" GRC EX Hanging Material	7.00	\$6.65	2.10
3" GRC EX Hanging Material	5.00	\$12.15	1.85
#10 BlackWire THHN / T90 - Copper	510.00	\$198.74	3.57
#10 GreenWire THHN / T90 - Copper	170.00	\$66.25	1.19
#10 BlackWire THHN / T90 - Copper Solid	281.00	\$109.37	1.97
#10 GreenWire THHN / T90 - Copper Solid	94.00	\$36.58	.66
1/8" Polytwine	5,604.00	\$45.90	16.81
4" x 1-1/2" SpacingBase Spacers - EB / DB Duct	262.00	\$689.72	10.48
4" x 1-1/2" SpacingIntermediate Spacers - EB / DB Duct	262.00	\$689.72	6.55
#10Power Termination Per Wire to 600V	68.00	\$0.00	6.80
Back Hoe 4-6 Conduits	146.00	\$0.00	29.20
Back Hoe 10-12 Conduits	146.00	\$0.00	46.72
Trencher 1-3 Conduits	1,190.00	\$0.00	23.80
QUAZITE BOX	1.00	\$1,053.00	5.00



INTRA-SITE MOVEMENT/STAGING (BRANCH)	1.00	\$.00	194.92
--------------------------------------	------	--------	--------

|| G4010 SITE ELECTRIC DISTRIBUTION SYSTEMS

Breakdowns	Quantity	Total Material	Total Labor
4"Conduit - PVC 40 10' Lengths	7,495.00	\$26,709.18	1,086.78
4"Elbow 90 Degree - PVC 40	192.00	\$4,766.86	201.60
4"Elbow 90 Degree - RMC Galvanized	192.00	\$51,669.12	357.12
4"Coupling - PVC	196.00	\$699.43	.00
4"Connector - PVC Socket to Threaded	192.00	\$914.28	76.80
4"Bushing Insulated Grounding - Malleable 105 Degree w/ Aluminum Lay-In Lug for Cu/Al	24.00	\$415.58	6.72
1/8" Polytwine	8,245.00	\$67.53	24.74
4" x 1-1/2" SpacingBase Spacers - EB / DB Duct	750.00	\$1,974.38	30.00
4" x 1-1/2" SpacingIntermediate Spacers - EB / DB Duct	750.00	\$1,974.38	18.75
Back Hoe 10-12 Conduits	625.00	\$.00	200.00
INTRA-SITE MOVEMENT/STAGING (SITE)	1.00	\$.00	522.58

|| G4050 SITE LIGHTING

Breakdowns	Quantity	Total Material	Total Labor
3/4"Conduit - PVC 40 10' Lengths	205.00	\$93.54	7.38
1"Conduit - PVC 40 10' Lengths	206.00	\$134.97	9.06
3/4"Elbow 90 Degree - PVC 40	4.00	\$4.68	.76
1"Elbow 90 Degree - PVC 40	4.00	\$7.21	.88
3/4"Elbow 90 Degree - RMC Galvanized	4.00	\$30.92	1.04
1"Elbow 90 Degree - RMC Galvanized	4.00	\$48.36	1.20
3/4"Coupling - PVC	8.00	\$1.78	.00
1"Coupling - PVC	8.00	\$2.71	.00
3/4"Connector - PVC Socket to Threaded	4.00	\$1.59	.40
1"Connector - PVC Socket to Threaded	4.00	\$2.06	.48
3/4"Bushing - Plastic 105 Degree	4.00	\$.33	.12
1"Bushing - Plastic 105 Degree	4.00	\$.51	.16
1/8" Polytwine	452.00	\$3.70	1.36
Trencher 1-3 Conduits	205.00	\$.00	4.10
QUAZITE BOX	1.00	\$1,053.00	5.00
INTRA-SITE MOVEMENT/STAGING (SITE LTG)	1.00	\$.00	8.34



HENSEL PHELPS
Plan. Build. Manage.

GMP Supplement A

Design Assist Subcontractor Back-up

Foundations

BCH Mechanical

6/20/2025

Dariel Lane
Hensel Phelps
777 South Harbour Island Blvd.
Suite 390
Tampa, FL 33602

Email: dlane1@henselphelps.com

RE: TPA Airside D – Foundations Package
4100 George J Bean Parkway, Tampa, FL 33607

Dear Dariel:

BCH Mechanical is pleased to offer the following HVAC proposal for the above referenced project. The scope is based on mechanical drawings AD-M002 – AD-M700 and associated specifications. There are no addenda acknowledged. The drawings were prepared by TLC Engineering dated 06/12/25. Our price includes the following:

HVAC – Furnish and Install

1. Condenser water pipe, valves and fittings below and above grade to be polypropylene pipe and fittings with butt fusion joints.
2. Schedule 40 carbon steel sleeves for piping below footers.
3. Excavation, backfill, and compaction of mechanical pipe trenches.
4. Pressure testing.
5. Permits.
6. One (1) 2" conduit for future BMS control wiring.
7. All work to be free of defects in workmanship and materials for a period of one (1) year warranty and is to meet all state, local and governing codes.

HVAC Base Budget

\$ 324,000.71

We appreciate the opportunity to provide this proposal and look forward to working with you on this project. If you have any questions, please do not hesitate to contact me here in the office at 727-546-3561.

Sincerely,

BCH Mechanical

Chris Johnson

Chris Johnson
Chief Estimator

Subcontract Change Order Request Pricing Detail					
BCH Mechanical			6/20/2025		TPA Airside D
TPA Airside D - Foundations - Mechanical			Project #	24-1201	
Scope of Work	Unit	Quantity	Unit Cost	Total Amount	Total Amount
Materials / Miscellaneous					
Condenser Water Piping		1	\$111,737.00	111,737.00	
Sleeves		1	\$3,745.00	3,745.00	
Total Materials				115,482.00	
Taxes :				7.50%	\$ 8,661.15
Subtotal				\$ 124,143.15	
Labor					
Total HVAC Piping Installation Hours 680					
HVAC Piping Superintendent	Hr.	68	\$ 152.81	10,391.08	
HVAC Piping Foreman	Hr.	34	\$ 134.57	4,575.38	
HVAC Piping Mechanic	Hr.	476	\$ 101.50	48,314.00	
HVAC Piping Apprentice	Hr.	204	\$ 86.93	17,733.72	
Total Sheet Metal Installation Hours 0					
Sheet Metal Superintendent	Hr.	0	\$ 152.81	0.00	
Sheet Metal Foreman	Hr.	0	\$ 134.57	0.00	
Sheet Metal Mechanic	Hr.	0	\$ 101.50	0.00	
Sheet Metal Apprentice	Hr.	0	\$ 86.93	0.00	
Total Plumbing Installation Hours 0					
Plumbing Superintendent	Hr.	0	\$ 152.81	0.00	
Plumbing Foreman	Hr.	0	\$ 134.57	0.00	
Plumbing Mechanic	Hr.	0	\$ 101.50	0.00	
Plumbing Apprentice	Hr.	0	\$ 86.93	0.00	
Other Labor					
Laborer/Helper	Hr.	34	\$ 62.55	2,126.70	
QA/QC	Hr.	34	\$ 140.90	4,790.60	
Safety Manager	Hr.	34	\$ 140.90	4,790.60	
BIM Manager	Hr.	7	\$ 171.25	1,164.50	
CAD Designer	Hr.	41	\$ 134.80	5,499.84	
Total Labor				99,386.42	
Subcontracts					
Johnson Controls				19,477.00	
Total Subcontracts				\$ 19,477.00	
Equipment					
Fusion Rental	Mo.	2	12,000.00	\$ 24,000.00	
Backhoe	Mo.	2	1,900.00	\$ 3,800.00	
Lull	Mo.	2	3,000.00	\$ 6,000.00	
Compactor	Mo.	2	890.00	\$ 1,780.00	
UTV	Mo.	2	500.00	\$ 1,000.00	
Connex	Mo.	2	1,500.00	\$ 3,000.00	
				\$ -	
				\$ -	
				\$ -	
				\$ -	
Total Equipment				\$ 39,580.00	
Schedule					
Anticipated Start Date					
Schedule Duration in Weeks					
Contractor to provide detailed construction schedule after CO execution					
Subtotal				\$ 282,586.57	
Bond 1%				\$ -	
Prime Trade Fee 15%				\$ 39,466.44	
Lower Tier Sub Fee 10%				\$ 1,947.70	
Total				\$ 324,000.71	

BCHMechanical

Project Name: TPA ASD Foundations CU

Bid ID: 24-1201TJHF

Report Time: 6/20/2025 1:35 PM

Profile Name: Standard

Labor Book: BCH Custom

Scoped By: Base Bid; System: Condenser U/G;

BCHMechanical

There were no calculation messages.

Project Name: TPA ASD Foundations CU

Page 1

Bid ID: 24-1201TJHF

Report Time: 6/20/2025 1:35:33 PM

Data Calculated: 6/20/2025 11:13:05 AM

Base Bid; System: Condenser U/G;

Pipe

HDPE

<u>Item</u>	<u>Size</u>	<u>Qty</u>	<u>Unit Lab Hr</u>	<u>Total Hrs</u>
A53 ERW				
24		230	1.23	284
Carbon Steel - Plain End Black Sch 40 - ButtWld Totals:				
		<u>230</u>		<u>284</u>
Pipe Totals:		<u>230</u>		<u>284</u>

Fittings

HDPE

<u>Item</u>	<u>Size</u>	<u>Qty</u>	<u>Price</u>	<u>Mat. Cost</u>	<u>Unit Lab Hr</u>	<u>Total Hrs</u>
90 Deg Elbow LR						
24		13			21.61	281
Carbon Steel - Butt Weld, Std Wt - ButtWld Totals:						
		<u>13</u>				<u>281</u>
Fittings Totals:		<u>13</u>				<u>281</u>

Pipe Cut

Pipe Cut with Cutters - Cutters

<u>Item</u>	<u>Size</u>	<u>Qty</u>	<u>Unit Lab Hr</u>	<u>Total Hrs</u>
PIPE CUT				
24		9	0.00	0
Carbon Steel - Pipe Cut with Cutters - Cutters Totals:				
		<u>9</u>		<u>0</u>
Pipe Cut Totals:		<u>9</u>		<u>0</u>

Plug Item

- Plug Item -

<u>Item</u>	<u>Size</u>	<u>Qty</u>	<u>Unit Lab Hr</u>	<u>Total Hrs</u>
Trenching*				
		1	115.00	115
- Plug Item - Totals:				
		<u>1</u>		<u>115</u>
Plug Item Totals:		<u>1</u>		<u>115</u>

Total Hrs

Grand Totals

680

* Items flagged with an asterisk may have their price and labor overwritten in Excel's Rapid Reports

QUOTATION

Florida Industrial Products, Inc.

P.O. Box 5137
Tampa, FL 33675-5137
USA
813-247-5356



Order Number	
1048362	
Order Date	Page
04/04/2025 11:30:34	1 of 2

Bill To:

BCH MECHANICAL INC
6354 118TH AVE NORTH
LARGO, FLORIDA 33773
US

Ship To:

BCH C/O SHOP
6354 118th Avenue N
Largo, FL 33773

727 546-3561

Attn: ACCOUNTS PAYABLE

Requested By: BRADY GRIMM

Customer ID: 10737

PO Number					Ship Route	Taker		
					WEST	BATKINSON		
Quantities					Item ID Item Description	Pricing UOM	Unit Price	Extended Price
Ordered	Allocated	Remaining	UOM	Disp.				
247.00	0.00	247.00	EA		2017630042	EA	298.4400	73,714.68
Req'd: 04/04/2025					24 AQUATHERM BLUE SDR17.6 PPRCT PIPE			
13.00	0.00	13.00	EA		9797462154	EA	2,242.8000	29,156.40
Req'd: 04/04/2025					24 AQUATHERM BLUE 90 ELL			
4.00	0.00	4.00	EA		9792915554	EA	1,000.1600	4,000.64
Req'd: 04/04/2025					24 AQUATHERM BUTT FUSION FLG ADAPT			
4.00	0.00	4.00	EA		9793815754	EA	342.8800	1,371.52
Req'd: 04/04/2025					24 AQUATHERM FLANGE RING			
8.00	0.00	8.00	EA		24 260 HDG CLEVIS	EA	150.8791	1,207.03
Req'd: 04/04/2025					24 FIG 260 HDG CLEVIS HGR W/EG FASTNERS			
32.00	0.00	32.00	EA		100C7200MFSG/55Y/TA	EA	61.4634	1,966.83
Req'd: 04/04/2025					1 X 72 MFG A/T STUD GR55 HDG			
8.00	0.00	8.00	EA		100R600AWGZ	EA	10.2439	81.95
Req'd: 04/04/2025					1 X 6 WEDGE ANCHOR ZINC			
4.00	0.00	4.00	EA		1702-15092	EA	19.9285	79.71
Req'd: 04/04/2025					24 X1/8 150# RUBBER FLFACE GASKET			
24.00	0.00	24.00	EA		100CNF2G	EA	0.8323	19.98
Req'd: 04/04/2025					1-8 FINISHED HEX NUT HDG			
24.00	0.00	24.00	EA		100NWF2G	EA	5.7622	138.29
Req'd: 04/04/2025					1 USS F/W HDG			\$111,737.03
1.00	0.00	1.00	EA		DAILY RENTAL FEE	EA	600.0000	600.00

\$111,737.03

QUOTATION

Florida Industrial Products, Inc.

P.O. Box 5137
Tampa, FL 33675-5137
USA
813-247-5356



Order Number	
1048362	
Order Date	Page
04/04/2025 11:30:34	2 of 2

<i>Quantities</i>					<i>Item ID</i>	<i>Pricing</i>	<i>Unit Price</i>	<i>Extended Price</i>
<i>Ordered</i>	<i>Allocated</i>	<i>Remaining</i>	<i>UOM</i>	<i>Disp.</i>	<i>Item Description</i>			
Req'd: 04/07/2025					DAILY RENTAL FEE			
					RITMO DELTA 630 EASY LIFE UNIT			
1.00	0.00	1.00	EA		WEEKLY RENTAL FEE	EA	3,000.0000	3,000.00
Req'd: 04/07/2025					WEEKLY RENTAL FEE			
					RITMO DELTA 630 EASY LIFE UNIT			
1.00	0.00	1.00	EA		MONTHLY RENTAL FEE	EA	12,000.0000	12,000.00
Req'd: 04/07/2025					MONTHLY RENTAL FEE			
					RITMO DELTA 630 EASY LIFE UNIT			

Total Lines: 13

SUB-TOTAL: 127,337.03

TAX: 7,690.22

AMOUNT DUE: 135,027.25

U.S. Dollars



PROPOSAL

Building Efficiency Group
3802 Sugar Palm
Tampa Florida 33619
Cell (813) 241-5164

To: Mechanical Contractors

Project: TIA – Airside D Foundation Package

RE: Johnson Controls - Metasys HVAC Controls

Date: 04/07/2025

We are pleased to offer the following controls pricing for the TIA Airside D Foundation Package. This proposal is based on drawings only dated 03/21/2025 by TLC Engineering. This proposal is in accordance with Johnson Controls standard Terms and Conditions included at the end of this document.

BUILDING CONTROLS

COOLING TOWER

- Furnish & Install (1) 2" schedule 80 PVC conduit from the CEP to the Cooling Tower Yard
- Conduit to be stubbed up 12" on each end
- *All Excavation, Backfilling, Duct Bank, Concrete, or anything else unless mentioned above is NOT included.*

Price in accordance with Johnson Controls standard terms and conditions,

Price for work stated above \$19,477.00

~~DELAYS, COSTS AND EXTENSIONS OF TIME.~~

~~JCI's time for performance of the Work shall be extended for such reasonable time as JCI is delayed due to causes reasonably beyond JCI's control, whether such causes are foreseeable or unforeseeable, including pandemics such as coronavirus (provisionally named SARS-CoV-2, with its disease being named COVID-19) including, without limitation, labor, parts or equipment shortages. To the extent JCI or its subcontractors expend additional time or costs related to conditions or events set forth in this provision, including without limitation, expedited shipping, hazard pay associated with site conditions, additional PPE requirements, additional time associated with complying with social distancing or hygiene requirements, or additional access restrictions, the Contract Sum shall be equitably adjusted.~~

TRAINING / WARRANTY

- Does not Includes any owner training.
- Includes warranty for (1) year from date of owner's acceptance of certificate of substantial completion.

CLARIFICATIONS:

- Includes Johnson Controls Metasys® Software.
- Includes project management, engineering, and programming/commissioning.
- Pricing based on normal working hours (Monday - Friday) No overtime work is included in above pricing.

EXCLUSIONS:

- Any electric meter, water meter and gas meter.
- Furnishing, installation and wiring of VFDs.
- Furnishing, installation and wiring of smoke detectors, smoke dampers, combination fire/smoke dampers and fire dampers and associated actuators and wiring unless noted in scope above.
- Fire sequencing, smoke sequencing, etc.
- Installation of dampers, Airflow measuring stations, valves, immersion wells, pressure taps or flow meters as listed in the above scope of work.
- Patch, Repair, Finishing and Painting for Relocations to be provided and performed by others.
- Any Demolish of Existing Pneumatic Tubing
- Third Party Commissioning.

This proposal is hereby accepted, and Johnson Controls, Inc. is authorized to proceed with the work, subject however, to credit approval by Johnson Controls, Inc., Milwaukee, Wisconsin.

This proposal is valid until for

30 Days

Johnson Controls, Inc.

CUSTOMER
SIGNATURE

NAME: _____

P.O. #: _____

DATE: _____

JOHNSON CONTROLS, INC.
SIGNATURE

NAME: STEVE GALLETTE

TITLE: SALES ENGINEER

(813) 241-5164

INITIALS: _____



7040 ANDERSON RD
TAMPA, FL 33634

PHONE (813) 249-8612
FAX (813) 249-8514

Quoted To Customer

BCH MECHANICAL LLC
6354 118TH AVE
LARGO, FL 33773-3728

Phone (727) 546-3561
Fax (727) 545-1801

Job Name

30" Steel Pipe

Quote No.

0111697

Date

6/19/25

Page

1

Expiration Date

7/19/25

Revised Date

6/19/25

Bid Due Date

6/19/25

Quoted By

Benjamin Karlson
bskarlson@winsupply.com
(810) 986-6791

Customer	Payment Terms	Quoted To	Salesperson	FOB
000155	3% 10 DAYS, NET 30	Purchasing Departmnet	BENJAMIN KARLSON	S

Line	Qty.	Description	Unit Price	UOM	Extended Price
1.0	21	30"X21' STD ERW BLK PIPE	178.3125	EA	3744.56

Tax Area Id

Net Sales

3,744.56

Freight

.00

Tax

262.12

Quotation Total

4,006.68



Design Assist Subcontractor Back-up

Foundations

BCH Plumbing

06/23/2025

Dariel Lane
Hensel Phelps
777 South Harbour Island Blvd.
Suite 390
Tampa, FL 33602

Email: dlane1@henselphelps.com

RE: TPA Airside D – Foundations Package
4100 George J Bean Parkway, Tampa, FL 33607

Dear Dariel:

BCH Mechanical is pleased to offer the following plumbing proposal for the above referenced project. The scope is based on plumbing drawings AD-P003 – AD-P104J and associated specifications. There are no addenda acknowledged. The drawings were prepared by TLC Engineering dated 05/12/25. Our price includes the following:

PLUMBING- Furnish and Install

1. Sanitary waste, Oil waste, Storm, and Condensate piping below grade to be Schedule 40 PVC DWV pipe and fittings with solvent welded joints.
2. Domestic water piping below grade to be Type K hard copper tubing and wrought copper fittings and brazed joints for piping 4" and smaller. Ductile iron pipe and fittings with mechanical joints shall be used for piping 6" and larger.
3. Twenty (20) Schedule 40 carbon steel sleeves through building footers per drawing notes.
4. Excavation and backfill of plumbing trenches.
5. Sleeve openings at footer forms by others. BCH to layout required opening in formwork.
6. Permits.
7. All work to be free of defects in workmanship and materials for a period of one (1) year warranty and is to meet all state, local and governing codes.

Plumbing Base Budget

\$ 1,679,047.79

We appreciate the opportunity to provide this proposal and look forward to working with you on this project. If you have any questions, please do not hesitate to contact me here in the office at 727-546-3561.

Sincerely,

BCH Mechanical

Chris Johnson

Chris Johnson
Chief Estimator

TPA Airside D

24-1201

Total Amount

Subtotal	\$ 370,338.58
-----------------	----------------------

Total Labor	1,011,402.98
--------------------	---------------------

Total Subcontracts	\$ -
---------------------------	-------------

Total Equipment	\$ 78,300.00
-----------------	--------------

Total	\$ 1,679,047.79
--------------	------------------------

Total	\$ 1,679,047.79
--------------	------------------------

BCHMechanical

Project Name: TPA ASD Foundations PLBG AD 1

Bid ID: 24-1201CJF1

Report Time: 6/23/2025 8:27 AM

Profile Name: Standard

Labor Book: BCH Custom

Scoped By: Base Bid; System: ALL;

BCHMechanical

There were 4 calculation messages.

Project Name: TPA ASD Foundations PLBG AD 1

Page: 1 of 5

Bid ID: 24-1201CJF1

Report Time: 6/23/2025 8:27 AM

Data Calculated: 6/23/2025 8:27:00 AM

Base Bid; System: ALL;

Pipe

Copper - Type K - 95/5

<u>Item</u>	<u>Size</u>	<u>Qty</u>	<u>Price</u>	<u>Mat. Cost</u>	<u>Unit Lab Hr</u>	<u>Total Hrs</u>
Hard Tube						
1-1/4		57	26.94	1,526	0.09	5
2		38	52.34	2,007	0.10	4
3		145	108.17	15,671	0.16	23
4		68	188.45	12,852	0.21	15

Copper - Type K - 95/5 Totals:

<u>308</u>	<u>32,057</u>	<u>46</u>
------------	---------------	-----------

Ductile Iron - Mechanical Joint - MechJnt

<u>Item</u>	<u>Size</u>	<u>Qty</u>	<u>Price</u>	<u>Mat. Cost</u>	<u>Unit Lab Hr</u>	<u>Total Hrs</u>
Class 52						
6		38	75.00	2,866	0.28	11

Ductile Iron - Mechanical Joint - MechJnt Totals:

<u>38</u>	<u>2,866</u>	<u>11</u>
-----------	--------------	-----------

PVC - Plain End Plastic Sch 40 - SolvWld

<u>Item</u>	<u>Size</u>	<u>Qty</u>	<u>Price</u>	<u>Mat. Cost</u>	<u>Unit Lab Hr</u>	<u>Total Hrs</u>
Pipe						
3		4,662	7.92	36,925	0.07	349
4		3,381	10.65	36,005	0.10	325
6		2,771	20.15	55,831	0.13	355
8		534	31.35	16,749	0.16	86
10		26	44.17	1,148	0.20	5

PVC - Plain End Plastic Sch 40 - SolvWld Totals:

<u>11,375</u>	<u>146,658</u>	<u>1,119</u>
---------------	----------------	--------------

<u>Pipe Totals:</u>	<u>11,721</u>	<u>181,581</u>	<u>1,176</u>
---------------------	---------------	----------------	--------------

Nipples

PVC - Plain End Sch 40 - Thread

<u>Item</u>	<u>Size</u>	<u>Qty</u>	<u>Price</u>	<u>Mat. Cost</u>	<u>Unit Lab Hr</u>	<u>Total Hrs</u>
Nipple						
3		1	12.90	13	0.08	0
4		23	19.35	445	0.08	2
6		47	29.03	1,364	0.14	6
8		5	38.70	194	0.17	1

PVC - Plain End Sch 40 - Thread Totals:

<u>76</u>	<u>2,016</u>	<u>9</u>
-----------	--------------	----------

<u>Nipples Totals:</u>	<u>76</u>	<u>2,016</u>	<u>9</u>
------------------------	-----------	--------------	----------

Fittings

BCHMechanical

There were 4 calculation messages.

Project Name: TPA ASD Foundations PLBG AD 1

Page: 2 of 5

Bid ID: 24-1201CJF1

Report Time: 6/23/2025 8:27 AM

Data Calculated: 6/23/2025 8:27:00 AM

Base Bid; System: ALL;

Fittings

Copper - Pressure - 95/5

<u>Item</u>	<u>Size</u>	<u>Qty</u>	<u>Price</u>	<u>Mat. Cost</u>	<u>Unit Lab Hr</u>	<u>Total Hrs</u>
45 Deg Elbow						
3		2	51.39	103	1.73	3
90 Deg Elbow						
1-1/4		4	7.41	30	0.76	3
2		6	20.40	122	0.92	5
3		15	52.87	793	1.76	26
4		4	115.81	463	2.35	9
Coupling						
1-1/4		2	4.65	9	0.76	2
3		4	28.68	115	1.73	7
4		2	63.15	126	2.30	5

Copper - Pressure - 95/5 Totals:

39

1,761

61

Ductile Iron - MJ x MJ, 150 PSI - MechJnt

<u>Item</u>	<u>Size</u>	<u>Qty</u>	<u>Price</u>	<u>Mat. Cost</u>	<u>Unit Lab Hr</u>	<u>Total Hrs</u>
90 Degree Bend						
6		2	556.50	1,113	4.41	9
Ductile Iron - MJ x MJ, 150 PSI - MechJnt Totals:						
		<u>2</u>	<u>1,113</u>			<u>9</u>

PVC - Hub x Hub Plastic DWV - SolvWld

<u>Item</u>	<u>Size</u>	<u>Qty</u>	<u>Price</u>	<u>Mat. Cost</u>	<u>Unit Lab Hr</u>	<u>Total Hrs</u>
1/16 Bend						
3		12	36.04	432	0.35	4
4		3	56.93	171	0.52	2
6		7	328.81	2,302	0.89	6
1/4 Bend						
3		300	41.09	12,326	0.36	109
4		155	81.15	12,578	0.53	83
6		57	284.20	16,199	0.92	52
8		38	367.19	13,953	1.25	47
10		4	22.39	90	1.66	7
1/4 Bend Red						
4x3		1	10.56	11	0.53	1
1/8 Bend						
3		149	36.83	5,487	0.35	52
4		82	67.39	5,526	0.52	43
6		27	249.05	6,724	0.89	24
8		2	326.07	652	1.21	2
Combination - Red						
4x4x3		1	21.45	21	0.80	1
Coupling						

BCHMechanical

There were 4 calculation messages.

Project Name: TPA ASD Foundations PLBG AD 1

Page: 3 of 5

Bid ID: 24-1201CJF1

Report Time: 6/23/2025 8:27 AM

Data Calculated: 6/23/2025 8:27:00 AM

Base Bid; System: ALL;

Fittings

PVC - Hub x Hub Plastic DWV - SolvWld

<u>Item</u>	<u>Size</u>	<u>Qty</u>	<u>Price</u>	<u>Mat. Cost</u>	<u>Unit Lab Hr</u>	<u>Total Hrs</u>
Coupling						
	3	78	19.93	1,555	0.35	27
	4	84	33.89	2,847	0.51	43
	6	87	110.81	9,641	0.87	76
	8	13	184.17	2,394	1.18	15
P-Trap						
	3	76	135.20	10,275	0.47	36
	4	1	325.58	326	0.58	1
	6	2	37.91	76	1.05	2
Reducing Coupling						
	4x3	27	60.52	1,634	0.46	12
	6x3	23	4.04	93	0.88	20
	6x4	29	32.01	928	1.35	39
	8x4	4	344.55	1,378	2.03	8
	8x6	2	640.93	1,282	1.35	3
San Tee						
	4	1	109.40	109	0.77	1
	6	1	439.20	439	1.32	1
Wye						
	3	110	75.01	8,251	0.51	56
	4	70	136.06	9,524	0.78	54
	6	58	392.77	22,780	1.32	77
	8	5	692.47	3,462	1.88	9

PVC - Hub x Hub Plastic DWV - SolvWld Totals:

	<u>1,509</u>	<u>153,467</u>	<u>914</u>
Fittings Totals:	<u>1,550</u>	<u>156,341</u>	<u>984</u>

Misc. Consumables

- Copper Joints Emory Cloth -

<u>Item</u>	<u>Size</u>	<u>Qty</u>	<u>Price</u>	<u>Mat. Cost</u>	<u>Unit Lab Hr</u>	<u>Total Hrs</u>
Emory Cloth						
	Emory Cloth	4	0.54	2	0.00	0

- Copper Joints Emory Cloth - Totals:

<u>4</u>	<u>2</u>	<u>0</u>
----------	----------	----------

- Copper Joints Flux -

<u>Item</u>	<u>Size</u>	<u>Qty</u>	<u>Price</u>	<u>Mat. Cost</u>	<u>Unit Lab Hr</u>	<u>Total Hrs</u>
Flux						
	Sta-Brite Flux	3	9.59	28	0.00	0

- Copper Joints Flux - Totals:

<u>3</u>	<u>28</u>	<u>0</u>
----------	-----------	----------

BCHMechanical

There were 4 calculation messages.

Project Name: TPA ASD Foundations PLBG AD 1

Page: 4 of 5

Bid ID: 24-1201CJF1

Report Time: 6/23/2025 8:27 AM

Data Calculated: 6/23/2025 8:27:00 AM

Base Bid; System: ALL;

Misc. Consumables

- Copper Joints Solder -

<u>Item</u>	<u>Size</u>	<u>Qty</u>	<u>Price</u>	<u>Mat. Cost</u>	<u>Unit Lab Hr</u>	<u>Total Hrs</u>
Solder						
95/5		3	24.68	73	0.00	0
- Copper Joints Solder - Totals:		<u>3</u>		<u>73</u>		<u>0</u>

- Gases -

<u>Item</u>	<u>Size</u>	<u>Qty</u>	<u>Price</u>	<u>Mat. Cost</u>	<u>Unit Lab Hr</u>	<u>Total Hrs</u>
Gases						
Propane		259	2.97	770	0.00	0
- Gases - Totals:		<u>259</u>		<u>770</u>		<u>0</u>

- Plastic Joints Glue & Cleaner -

<u>Item</u>	<u>Size</u>	<u>Qty</u>	<u>Price</u>	<u>Mat. Cost</u>	<u>Unit Lab Hr</u>	<u>Total Hrs</u>
Glue & Cleaner						
Cement - PVC		11	15.90	169	0.00	0
Cleaner-All Purpose		11	17.09	182	0.00	0
- Plastic Joints Glue & Cleaner - Totals:		<u>21</u>		<u>351</u>		<u>0</u>

Misc. Consumables Totals:	<u>290</u>		<u>1,224</u>		<u>0</u>
----------------------------------	------------	--	--------------	--	----------

Pipe Cut

Carbon Steel - Extra Heavy Pipe - Flame

<u>Item</u>	<u>Size</u>	<u>Qty</u>	<u>Price</u>	<u>Mat. Cost</u>	<u>Unit Lab Hr</u>	<u>Total Hrs</u>
Pipe Cut						
6		2	4.10	8	0.00	0
Carbon Steel - Extra Heavy Pipe - Flame Totals:		<u>2</u>		<u>8</u>		<u>0</u>

Copper - Pipe Cut with Cutters - Cutters

<u>Item</u>	<u>Size</u>	<u>Qty</u>	<u>Price</u>	<u>Mat. Cost</u>	<u>Unit Lab Hr</u>	<u>Total Hrs</u>
Pipe Cut						
1-1/4		4	2.30	9	0.00	0
2		6	2.84	17	0.00	0
3		17	3.38	57	0.00	0
4		4	3.92	16	0.00	0
Copper - Pipe Cut with Cutters - Cutters Totals:		<u>31</u>		<u>99</u>		<u>0</u>

Plastic - Pipe Cut with Chop Saw - ChopSaw

BCHMechanical

There were 4 calculation messages.

Project Name: TPA ASD Foundations PLBG AD 1

Page: 5 of 5

Bid ID: 24-1201CJF1

Report Time: 6/23/2025 8:27 AM

Data Calculated: 6/23/2025 8:27:00 AM

Base Bid; System: ALL;

Pipe Cut

Plastic - Pipe Cut with Chop Saw - ChopSaw

<u>Item</u>	<u>Size</u>	<u>Qty</u>	<u>Price</u>	<u>Mat. Cost</u>	<u>Unit Lab Hr</u>	<u>Total Hrs</u>
PIPE CUT						
3		657	2.43	1,597	0.00	0
4		330	2.84	936	0.00	0
6		165	3.19	526	0.00	0
8		47	3.38	159	0.00	0
10		4	3.92	16	0.00	0

Plastic - Pipe Cut with Chop Saw - ChopSaw Totals:

	<u>1,203</u>	<u>3,232</u>	<u>0</u>
Pipe Cut Totals:	<u>1,236</u>	<u>3,339</u>	<u>0</u>

Plug Item

- Plug Item -

<u>Item</u>	<u>Size</u>	<u>Qty</u>	<u>Price</u>	<u>Mat. Cost</u>	<u>Unit Lab Hr</u>	<u>Total Hrs</u>
Trenching						
		1	0.00	0	4,750.65	4,751

- Plug Item - Totals:

	<u>1</u>	<u>0</u>	<u>4,751</u>
Plug Item Totals:	<u>1</u>	<u>0</u>	<u>4,751</u>

Material Cost

Total Hrs

Grand Totals

\$344,501

6,920

* Items flagged with an asterisk may have their price and labor overwritten in Excel's Rapid Reports



Design Assist Subcontractor Back-up

Foundations

GMF

June 12th, 2025

TPA Airside D – EWP – AB & Embeds

Dear Sir:

We wish to submit for your approval the following estimate based on S-Dwgs 60% Set Dated **4/10/25**. If favored with an order for this product, GMF Steel Group reserves the right to modify the bid based on receipt of additional information, specifications and/or drawings, which were not included in the bid package.

- 1) **Foundation Level – ABs & Embeds in 60% Drawings.....\$175,722.00**
 - a. **See breakouts on starting on Pg. 3**

Scope of Work



AISC
CERTIFIED
FABRICATOR
& ERECTOR

TPA Airside D - EWP ABs Embeds
Tampa, FL

[illegible]

We appreciate the opportunity to provide this quotation.
If you have any questions, please call.
Sincerely,

Jason Davis

Jason Davis, Chief Estimator

GMF Steel Group

Gmfsteel.com

Jason.davis@gmfsteel.com

Phone: 863-577-0210

EWP - AB & Embeds (per 60% Drawings - Set dated 4/10/25)					
Qty	Sh	Dimensions	Length	Grade	Cost
432	AB	3/4 x 1'-6		F1554 GR55	\$2,955.96
536	AB	3/4 x 1'-6		F1554 GR55	\$3,667.58
64	AB	3/4 x 1'-6		F1554 GR55	\$437.92
84	AB	3/4 x 1'-6		F1554 GR55	\$574.77
44	AB	3/4 x 1'-6		F1554 GR55	\$301.07
16	AB	3/4 x 1'-6		F1554 GR55	\$109.48
108	PL	1/8 x 16	1'-4	A572-50	\$877.68
134	PL	1/8 x 16	1'-4	A572-50	\$1,088.97
16	PL	1/8 x 22	1'-10	A572-50	\$245.84
21	PL	1/8 x 22	1'-10	A572-50	\$322.66
11	PL	1/8 x 24	2'-0	A572-50	\$201.14
4	PL	1/8 x 12	1'-0	A572-50	\$18.29
2352	PL	3/8 x 4	0'-4	A572-50	\$2,254.58
12	PL	1/2 x 12	1'-0	A572-50	\$200.08
48	WS	3/4 x 0'-6		A108	\$72.31
134	PL	3/8 x 6	0'-8	A572-50	\$385.34
268	WS	3/4 x 0'-6		A108	\$403.74
					\$14,117.39
		Shop Labor	508.77	\$ 131.67	\$ 66,989.09
		Delivery	3	900	\$ 2,700.00
		Materials Subtotal			\$ 69,689.09
		Tax			\$ 4,256.35
		Subtotal (including tax)			\$ 73,945.43
		Detailing	5257.05	15	\$ 78,855.78
		Markup	0.15		\$ 22,920.18
		Total - ASD - Foundations			\$ 175,721.40



Design Assist Subcontractor Back-up

Long Lead

APG Electric



June 4, 2025

Hensel Phelps
Southeast Region
6557 Hazeltine National Drive
Suite One
Orlando, FL 32822

Attn: Greg Cobb

(via email: gcobb@henselphelps.com)

**RE: Tampa International Airport – Long Lead Items
Tampa, Florida
Proposal #8524**

Dear Greg,

Please see below for budgetary Long Lead Equipment proposals in connection with the above referenced project.

AIRSIDE D - GENERATOR, DOCKING STATION, ATS PACKAGE

The pricing for the generator package includes all information indicated on the 60% ASD plans and specifications dated 5/8/2025. The budget is based on a Caterpillar product. The generator package will be competitively bid by all specified vendors.

2000kw Generator/Docking Station/ATS Package	\$ 1,673,468.00
Sales Tax (6% + \$75)	\$ 100,483.08
Fee (15%).....	\$ <u>266,092.66</u>
TOTAL	\$ 2,040,043.74*

***INCLUDED DBE PARTICIPATION \$ 669,387.20**

AIRSIDE D - GEAR, METERING, SPD, AND COORDINATION STUDIES PACKAGE

Gear package is based on 60% ASD plans and specifications dated 5/8/2025. Verbal meeting discussions indicated further changes to the package including AIC increases, GFCI circuit breakers, 84 circuit breaker panelboards, additional gear for video walls, etc. Once the gear package is further designed, the gear equipment will be competitively bid by all specified vendors.

Gear Package	\$ 6,546,479.19
Sales Tax (6% + \$75)	\$ 392,863.75
Fee (15%)	\$ <u>1,040,901.44</u>
TOTAL	\$ 7,980,244.38*

*INCLUDED DBE PARTICIPATION..... \$ 2,618,591.68

AIRSIDE D - UPS PACKAGE

The budget for the UPS package is based on 60% ASD plan AD-E501 dated 5/8/2025. Unit is indicated as 75kva and verbal meeting discussions indicated the battery runtime at 90 minutes. No specifications were provided for the UPS package. Once the UPS package is further designed the equipment will be competitively bid by all specified vendors.

UPS Package	\$ 318,692.84
Sales Tax (6% + \$75)	\$ 19,196.57
Fee (15%)	\$ <u>50,683.41</u>
TOTAL	\$ 388,572.82*

*INCLUDED DBE PARTICIPATION..... \$ 127,477.14


INSURANCE COVERAGE PER PROJECT MANUAL

The project manual indicates insurance coverage requirements that are substantially higher than industry standard. Budgetary cost is based upon estimates verbally provided by our insurance broker and will cover the duration required to deliver long-lead equipment to the project site. Note that this cost will be incurred with the acceptance of *any* of the long-lead packages referenced in this proposal.

TOTAL	\$ 517,500.00
--------------------	----------------------

We want to thank you for the opportunity to present our proposal and look forward to working with you on this project.

Sincerely,
APG Electric, LLC.

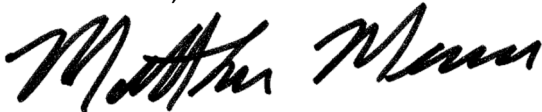

Matthew Mercer
Chief Estimator

MM/mm

Grand Total \$10,926,361



6541 Industrial Ave.
Port Richey, FL 34668
Phone (727) 834-8655 Fax (727) 834-8670

Quotation

DATE 4/28/2025
Quotation #


Quotation For:
APG

Quotation valid until: 5/8/2025
Prepared by: KT

Comments or Special Instructions:

ADDENDUM	PROJECT OWNER	PROJECT NAME	BID DATE	BID TIME	TERMS
	TIA	TIA AIRSIDE D-60% BUDGET			Net 30

QTY	UM	ITEM #	DESCRIPTION	UNIT PRICE	TAX?	AMOUNT
1	LS		One (1) New Caterpillar Diesel Generator - Model 3516C, Rated 2000KW standby at 0.8 PF, 277/480 Volts, 3 Phase, 4 Wire, 60 Hz at 1800 RPM, with following options: • UL 2200 Listed Genset, NFPA 110 alarms • Main UL circuit breaker, 3 Pole, 4000 Amp, generator mounted (lugs by others) • CAT ECS100 Control panel with safety shutdowns, Engine controls and gauges • 130 degrees C rise generator with voltage regulator, PMG excitation • ADEM electronic governor • Jacket water heater, 208VAC input • Battery charger UL 10 amp, 120VAC input • Generator space heater, 120VAC input • 2 Year / 1000 hour Caterpillar Limited Warranty		T	\$ -

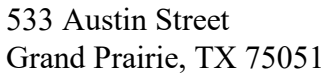

Date	Estimate #
4/24/2025	0248647046

				P.O. No.	Project	
					TIA Airside D	
Item Code	Supplier	Item #	Description	Qty	Rate	Total
			Providing budgetary quotation per 60% Progress Plans **Short Circuit, Coordination, & Arc Flash study included. **Quoting standard warranties for all material on the associated BOMs. **No spares included **Order acceptance depending on executive commity approval **Subject to milestone billing to be determined by release of increased progress/complete drawings. **Shipping estimates included for FOB ship point, not destination. **Quoting direct to jobsite, no storage included. *FOR SHIPPING FOB DESTINATION INCLUDE AN ADDER OF \$100,915*** Note regarding Tariffs: The contract price for goods and or services shall be increased by the amount of any applicable tariff, excise, fee, assessment, levy, charge or duty of any kind whatsoever, imposed, assessed or collected by any governmental body, whether or not reflected in the costs charged, and Triton may increase its cost for goods and or services appropriately to take into account such increases		BOM GEAR PACKAGE \$5,450,564.19 ADD FOB DESTINATION \$100,915.00 ADD BUSSMAN DISC \$45,000.00 ADD MISC GEAR \$100,000.00 UPSIZE EQUIP FOR GEN \$65,000.00 ADD AIC INCREASES \$250,000.00 ADD GFCI BREAKERS \$35,000.00 ADD EXT CIRCUIT SPD \$40,000.00 ADD BUSWAY AT MSG \$350,000.00 PWR/LTG PNLS TO 84 CRTS \$40,000.00 GEAR FOR VIDEO WALLS \$25,000.00 ADDTL GEAR FOR ASCEND \$50,000.00 TOTAL = \$6,546,479.19	
				Subtotal		
				Sales Tax (0.0%)		
				Total		



533 Austin Street
Grand Prairie, TX 75051

Estimate

Date	Estimate #
4/24/2025	0248647046

Name / Address
APG

				P.O. No.		Project	
						TIA Airside D	
Item Code	Supplier	Item #	Description	Qty	Rate	Total	
material - misc			LOT Q-5898390	1	5,450,564.19	5,450,564.19T	
material - misc			GEAR				
			LOT	1	216,240.34	216,240.34T	
			E3-25-746961-1-1 INC IN GEN QUOTE				
			ATS				
			Consisting of:				
			ATSD-LS				
			ASCO 7000 Series, Closed Transition,				
			Bypass Isolation, 400 Ampere, 4 Pole,				
			480V, NEMA I				
			ATSD-EQ				
			ASCO 7000 Series, Closed Transition,				
			Bypass Isolation, 3000 Ampere, 4 Pole,				
			480V, NEMA I				
			Provided with Engine Start Monitoring for				
			LS, Load Shed Relay ATS EQ, Pre-Signal				
			Contacts, Ethernet Communication				
			Card				
			ATS Remote Annunciator and Start-up				
			Engine Start Monitor				
material - misc			LOT	1	244,580.46	244,580.46T	
			QT-106721-2 INC IN GEN PACKAGE				
			LOADBANK				
			*See email attachment for BOM. All notes,				
			terms, and conditions on the BOM apply to				
			this quote.*				
				Subtotal			
				\$5,911,384.99			
				Sales Tax (0.0%)			
				\$0.00			
				Total			
				\$5,911,384.99			

Proposal Name: Tampa Intl Airport - Airside D Expansion

Quote Name: 60% DD-IDR Dwgs 05.08.25 / TPA ASD

Proposal Number: P-240903-4713748

Quote Number: Q-5898390

Quote Date: 04/24/2025

Conditions of Sale

~~This Quotation is subject to Coordinated Project Terms. See <https://www.se.com/us/en/download/document/0100PL0043/>~~

~~Quoted price in currencies other than U.S. Dollars is per the annual Schneider Electric exchange guidance.
Quote is valid for 30 days. Quoted lead times are approximate and subject to change.~~

~~Schneider Electric reserves the right to amend, withdraw or otherwise alter this submission without penalty or charge as a result of any event beyond its control arising from or due to the current Covid-19 epidemic or events subsequent to this epidemic / pandemic including changes in laws, regulations, by laws or direction from a competent authority.~~

Clarifications and Exceptions

- 1) Providing budgetary quotation per DD-IDR One-Lines with issue date 05.08.25.
- 2) Quote does not include: Generator, Docking Station and Load Bank Connection, ATS, MTS, Fire Pump Controller and VFD's.
- 3) Providing external SPD where indicated on one-line diagrams.
- 4) Quotation includes 1 year extended warranty beyond substantial completion date of October 2028.

Seq #	Qty	Product Description
1	1	Designation : MSG-ASD-A/B Product Details: 1 - POWER-ZONE 4 SWITCHGEAR COMMS-LOW VOLTAGE SWITCHGEAR 2 - SRVRECSRVREADYLABR-Service Ready Onsite Labor 2 - ESPPLUSALLIPROV-Provisioning per asset
2	1	Designation : MSG-ASD-C/D Product Details: 1 - POWER-ZONE 4 SWITCHGEAR COMMS-LOW VOLTAGE SWITCHGEAR 2 - SRVRECSRVREADYLABR-Service Ready Onsite Labor 2 - ESPPLUSALLIPROV-Provisioning per asset
3	1	Designation : ASD-DP-EMSB Product Details: 1 - POWER-ZONE 4 SWITCHGEAR COMMS-LOW VOLTAGE SWITCHGEAR 1 - SRVRECSRVREADYLABR-Service Ready Onsite Labor 1 - ESPPLUSALLIPROV-Provisioning per asset
4	1	Designation : ASD-DP-EQ Product Details: 1 - Square D Custom Swbd Comms-QED-2 Switchboard
5	1	Designation : SWBD-J1 Product Details: 1 - Square D Custom Swbd Comms-QED-2 Switchboard
6	1	Designation : SWBD-A1 Product Details: 1 - Square D Custom Swbd Comms-QED-2 Switchboard
7	1	Designation : SWBD-B1 Product Details: 1 - Square D Custom Swbd Comms-QED-2 Switchboard
8	1	Designation : SWBD-C1 Product Details: 1 - Square D Custom Swbd Comms-QED-2 Switchboard
9	1	Designation : SWBD-D1 Product Details: 1 - Square D Custom Swbd Comms-QED-2 Switchboard
10	1	Designation : DP-CBP Product Details: 1 - Square D Custom Swbd Comms-QED-2 Switchboard
11	1	Designation : DP-DSC3 Product Details:

1 - I-Line MB Panel (INTERIOR)-I-Line Panelboard
1 - HC4286DB-PANELBOARD ENCLOSURE/BOX TYPE 1 86H 42W
1 - HC4286TSHR-PNLBD COVER/TRIM ILINE T-1 S 42W86H HR

Seq #	Qty	Product Description
12	1	Designation : DP-J3M Product Details: 1 - I-Line MB Panel (INTERIOR)-I-Line Panelboard 1 - HC4286DB-PANELBOARD ENCLOSURE/BOX TYPE 1 86H 42W 1 - HC4286TSHR-PNLBD COVER/TRIM ILINE T-1 S 42W86H HR

Seq #	Qty	Product Description
13	1	Designation : DP-J1CH Product Details: 1 - I-Line MB Panel (INTERIOR)-I-Line Panelboard 1 - HC4268DB-PANELBOARD ENCLOSURE/BOX TYPE 1 68H 42W 1 - HC4268TSHR-PNLBD COVER/TRIM ILINE T-1 S42W 68H HR

Seq #	Qty	Product Description
14	1	Designation : DP-A1CH Product Details: 1 - I-Line MB Panel (INTERIOR)-I-Line Panelboard 1 - HC4268DB-PANELBOARD ENCLOSURE/BOX TYPE 1 68H 42W 1 - HC4268TSHR-PNLBD COVER/TRIM ILINE T-1 S42W 68H HR

Seq #	Qty	Product Description
15	1	Designation : DP-B1CH Product Details: 1 - I-Line MB Panel (INTERIOR)-I-Line Panelboard 1 - HC4268DB-PANELBOARD ENCLOSURE/BOX TYPE 1 68H 42W 1 - HC4268TSHR-PNLBD COVER/TRIM ILINE T-1 S42W 68H HR

Seq #	Qty	Product Description
16	1	Designation : DP-C1CH Product Details: 1 - I-Line MB Panel (INTERIOR)-I-Line Panelboard 1 - HC4268DB-PANELBOARD ENCLOSURE/BOX TYPE 1 68H 42W 1 - HC4268TSHR-PNLBD COVER/TRIM ILINE T-1 S42W 68H HR

Seq #	Qty	Product Description
17	1	Designation : DP-D1CH Product Details: 1 - I-Line MB Panel (INTERIOR)-I-Line Panelboard 1 - HC4268DB-PANELBOARD ENCLOSURE/BOX TYPE 1 68H 42W 1 - HC4268TSHR-PNLBD COVER/TRIM ILINE T-1 S42W 68H HR

Seq #	Qty	Product Description
18	1	Designation : DP-J1CL Product Details: 1 - I-Line MB Panel (INTERIOR)-I-Line Panelboard 1 - HC4268DB-PANELBOARD ENCLOSURE/BOX TYPE 1 68H 42W 1 - HC4268TSHR-PNLBD COVER/TRIM ILINE T-1 S42W 68H HR

Seq #	Qty	Product Description
19	1	Designation : DP-A1CL Product Details: 1 - I-Line MB Panel (INTERIOR)-I-Line Panelboard 1 - HC4268DB-PANELBOARD ENCLOSURE/BOX TYPE 1 68H 42W 1 - HC4268TSHR-PNLBD COVER/TRIM ILINE T-1 S42W 68H HR

Seq #	Qty	Product Description
-------	-----	---------------------

20 1 **Designation :** DP-B1CL
Product Details:
1 - I-Line MB Panel (INTERIOR)-I-Line Panelboard
1 - HC4268DB-PANELBOARD ENCLOSURE/BOX TYPE 1 68H 42W
1 - HC4268TSHR-PNLBD COVER/TRIM ILINE T-1 S42W 68H HR

Seq #	Qty	Product Description
21	1	Designation : DP-C1CL Product Details: 1 - I-Line MB Panel (INTERIOR)-I-Line Panelboard 1 - HC4268DB-PANELBOARD ENCLOSURE/BOX TYPE 1 68H 42W 1 - HC4268TSHR-PNLBD COVER/TRIM ILINE T-1 S42W 68H HR

Seq #	Qty	Product Description
22	1	Designation : DP-D1CL Product Details: 1 - I-Line MB Panel (INTERIOR)-I-Line Panelboard 1 - HC4268DB-PANELBOARD ENCLOSURE/BOX TYPE 1 68H 42W 1 - HC4268TSHR-PNLBD COVER/TRIM ILINE T-1 S42W 68H HR

Seq #	Qty	Product Description
23	1	Designation : DP-D1M Product Details: 1 - I-Line MB Panel (INTERIOR)-I-Line Panelboard 1 - HC4268DB-PANELBOARD ENCLOSURE/BOX TYPE 1 68H 42W 1 - HC4268TSHR-PNLBD COVER/TRIM ILINE T-1 S42W 68H HR

Seq #	Qty	Product Description
24	1	Designation : DP-D1R Product Details: 1 - I-Line MB Panel (INTERIOR)-I-Line Panelboard 1 - HC4268DB-PANELBOARD ENCLOSURE/BOX TYPE 1 68H 42W 1 - HC4268TSHR-PNLBD COVER/TRIM ILINE T-1 S42W 68H HR

Seq #	Qty	Product Description
25	1	Designation : DP-C1M Product Details: 1 - I-Line MB Panel (INTERIOR)-I-Line Panelboard 1 - HC4268DB-PANELBOARD ENCLOSURE/BOX TYPE 1 68H 42W 1 - HC4268TSHR-PNLBD COVER/TRIM ILINE T-1 S42W 68H HR

Seq #	Qty	Product Description
26	1	Designation : DP-C1R Product Details: 1 - I-Line MB Panel (INTERIOR)-I-Line Panelboard 1 - HC4268DB-PANELBOARD ENCLOSURE/BOX TYPE 1 68H 42W 1 - HC4268TSHR-PNLBD COVER/TRIM ILINE T-1 S42W 68H HR

Seq #	Qty	Product Description
27	1	Designation : DP-B1M Product Details: 1 - I-Line MB Panel (INTERIOR)-I-Line Panelboard 1 - HC4268DB-PANELBOARD ENCLOSURE/BOX TYPE 1 68H 42W 1 - HC4268TSHR-PNLBD COVER/TRIM ILINE T-1 S42W 68H HR

Seq #	Qty	Product Description
28	1	Designation : DP-B1R Product Details: 1 - I-Line MB Panel (INTERIOR)-I-Line Panelboard 1 - HC4268DB-PANELBOARD ENCLOSURE/BOX TYPE 1 68H 42W 1 - HC4268TSHR-PNLBD COVER/TRIM ILINE T-1 S42W 68H HR

Seq #	Qty	Product Description
29	1	Designation : DP-A1M Product Details: 1 - I-Line MB Panel (INTERIOR)-I-Line Panelboard 1 - HC4268DB-PANELBOARD ENCLOSURE/BOX TYPE 1 68H 42W 1 - HC4268TSHR-PNLBD COVER/TRIM ILINE T-1 S42W 68H HR
30	1	Designation : DP-A1R Product Details: 1 - I-Line MB Panel (INTERIOR)-I-Line Panelboard 1 - HC4268DB-PANELBOARD ENCLOSURE/BOX TYPE 1 68H 42W 1 - HC4268TSHR-PNLBD COVER/TRIM ILINE T-1 S42W 68H HR
31	1	Designation : DP-J1M Product Details: 1 - I-Line MB Panel (INTERIOR)-I-Line Panelboard 1 - HC4268DB-PANELBOARD ENCLOSURE/BOX TYPE 1 68H 42W 1 - HC4268TSHR-PNLBD COVER/TRIM ILINE T-1 S42W 68H HR
32	1	Designation : ASD-DP-LS Product Details: 1 - ILINE ML PNLB (INT BOX TRIM)-I-Line Panelboard
33	1	Designation : DP-J1R Product Details: 1 - I-Line MB Panel (INTERIOR)-I-Line Panelboard 1 - HC4268DB-PANELBOARD ENCLOSURE/BOX TYPE 1 68H 42W 1 - HC4268TSHR-PNLBD COVER/TRIM ILINE T-1 S42W 68H HR
34	1	Designation : H-J3L-DSC Product Details: 1 - NF ML Panel (INTERIOR)-NF Panelboard 1 - MH56BE-PANELBOARD ENCLOSURE/BOX TYPE 1 56H 20W 1 - NC56VSHR-PNLBD COVER/TRIM NF T-1 S 56H 20W
35	1	Designation : H-J3M-DSC Product Details: 1 - NF ML Panel (INTERIOR)-NF Panelboard 1 - MH56BE-PANELBOARD ENCLOSURE/BOX TYPE 1 56H 20W 1 - NC56VSHR-PNLBD COVER/TRIM NF T-1 S 56H 20W
36	1	Designation : HP-CUP1 Product Details: 1 - NF MB Panel (INTERIOR)-NF Panelboard 1 - MH74D9-PNLBD ENCLOSURE/BOX T-1 74H20W8.75D 1 - NC74VS3PNFHR (TRIM)-Trim Surface Hinged 74"H
37	1	Designation : HP-BHS-INTL Product Details: 1 - NF MB Panel (INTERIOR)-NF Panelboard 1 - MH74D9-PNLBD ENCLOSURE/BOX T-1 74H20W8.75D 1 - NC74VS3PNFHR (TRIM)-Trim Surface Hinged 74"H

Seq #	Qty	Product Description
38	1	Designation : HP-BHS-DOM Product Details: 1 - NF MB Panel (INTERIOR)-NF Panelboard 1 - MH74D9-PNLBD ENCLOSURE/BOX T-1 74H20W8.75D 1 - NC74VS3PNFHR (TRIM)-Trim Surface Hinged 74"H
Seq #	Qty	Product Description
39	1	Designation : LS-HA1 Product Details: 1 - NF MB Panel (INTERIOR)-NF Panelboard 1 - MH74BE-PANELBOARD ENCLOSURE/BOX TYPE 1 74H 20W 1 - NC74SHR (TRIM)-Trim Surface Hinged 74"H
Seq #	Qty	Product Description
40	1	Designation : LS-HB1 Product Details: 1 - NF MB Panel (INTERIOR)-NF Panelboard 1 - MH74BE-PANELBOARD ENCLOSURE/BOX TYPE 1 74H 20W 1 - NC74SHR (TRIM)-Trim Surface Hinged 74"H
Seq #	Qty	Product Description
41	1	Designation : LS-HC1 Product Details: 1 - NF MB Panel (INTERIOR)-NF Panelboard 1 - MH74BE-PANELBOARD ENCLOSURE/BOX TYPE 1 74H 20W 1 - NC74SHR (TRIM)-Trim Surface Hinged 74"H
Seq #	Qty	Product Description
42	1	Designation : LS-HD1 Product Details: 1 - NF MB Panel (INTERIOR)-NF Panelboard 1 - MH74BE-PANELBOARD ENCLOSURE/BOX TYPE 1 74H 20W 1 - NC74SHR (TRIM)-Trim Surface Hinged 74"H
Seq #	Qty	Product Description
43	1	Designation : LS-HJ1 Product Details: 1 - NF MB Panel (INTERIOR)-NF Panelboard 1 - MH74BE-PANELBOARD ENCLOSURE/BOX TYPE 1 74H 20W 1 - NC74SHR (TRIM)-Trim Surface Hinged 74"H
Seq #	Qty	Product Description
44	1	Designation : LS-HJ3 Product Details: 1 - NF ML Panel (INTERIOR)-NF Panelboard 1 - MH44BE-PANELBOARD ENCLOSURE/BOX TYPE 1 44H 20W 1 - NC44SHR-PNLBD COVER/TRIM NF T-1 S 44H 20W
Seq #	Qty	Product Description
45	1	Designation : LS-HCBP Product Details: 1 - NF MB Panel (INTERIOR)-NF Panelboard 1 - MH74BE-PANELBOARD ENCLOSURE/BOX TYPE 1 74H 20W 1 - NC74SHR (TRIM)-Trim Surface Hinged 74"H
Seq #	Qty	Product Description
46	1	Designation : J3R-DSC Product Details: 1 - NQ MB Panel (INTERIOR)-NQ Panelboard 1 - MH62BE-PANELBOARD ENCLOSURE/BOX TYPE 1 62H 20W

1 - NC62SHR-PNLBD COVER/TRIM NF T-1 S 62H 20W

Seq #	Qty	Product Description
47	1	Designation : LS-LA1 Product Details: 1 - NQ MB Panel (INTERIOR)-NQ Panelboard 1 - MH50BE-PANELBOARD ENCLOSURE/BOX TYPE 1 50H 20W 1 - NC50SHR-PANELBOARD COVER/TRIM NF TYPE 1 S HR 50H
48	1	Designation : LS-LB1 Product Details: 1 - NQ MB Panel (INTERIOR)-NQ Panelboard 1 - MH50BE-PANELBOARD ENCLOSURE/BOX TYPE 1 50H 20W 1 - NC50SHR-PANELBOARD COVER/TRIM NF TYPE 1 S HR 50H
49	1	Designation : LS-LC1 Product Details: 1 - NQ MB Panel (INTERIOR)-NQ Panelboard 1 - MH50BE-PANELBOARD ENCLOSURE/BOX TYPE 1 50H 20W 1 - NC50SHR-PANELBOARD COVER/TRIM NF TYPE 1 S HR 50H
50	1	Designation : LS-LD1 Product Details: 1 - NQ MB Panel (INTERIOR)-NQ Panelboard 1 - MH50BE-PANELBOARD ENCLOSURE/BOX TYPE 1 50H 20W 1 - NC50SHR-PANELBOARD COVER/TRIM NF TYPE 1 S HR 50H
51	1	Designation : LS-LJ1 Product Details: 1 - NQ MB Panel (INTERIOR)-NQ Panelboard 1 - MH50BE-PANELBOARD ENCLOSURE/BOX TYPE 1 50H 20W 1 - NC50SHR-PANELBOARD COVER/TRIM NF TYPE 1 S HR 50H
52	1	Designation : LS-LJ3 Product Details: 1 - NQ ML Panel (INTERIOR)-NQ Panelboard 1 - MH38BE-PANELBOARD ENCLOSURE/BOX TYPE 1 38H 20W 1 - NC38SHR-PNLBD COVER/TRIM NF T-1 S 38H 20W
53	1	Designation : LS-CBP Product Details: 1 - NQ MB Panel (INTERIOR)-NQ Panelboard 1 - MH50BE-PANELBOARD ENCLOSURE/BOX TYPE 1 50H 20W 1 - NC50SHR-PANELBOARD COVER/TRIM NF TYPE 1 S HR 50H
54	1	Designation : EQ-HA1-JB Product Details: 1 - NF MB Panel (INTERIOR)-NF Panelboard 1 - MH74D9-PNLBD ENCLOSURE/BOX T-1 74H20W8.75D 1 - NC74VS3PNFHR (TRIM)-Trim Surface Hinged 74"H
55	1	Designation : EQ-HA1 Product Details:

1 - NF MB PNLB (INT BOX TRIM)-NF Panelboard

Seq #	Qty	Product Description
56	1	Designation : EQ-HB1-JB Product Details: 1 - NF MB Panel (INTERIOR)-NF Panelboard 1 - MH74D9-PNLBD ENCLOSURE/BOX T-1 74H20W8.75D 1 - NC74VS3PNFHR (TRIM)-Trim Surface Hinged 74"H
Seq #	Qty	Product Description
57	1	Designation : EQ-HB1 Product Details: 1 - NF MB PNLB (INT BOX TRIM)-NF Panelboard
Seq #	Qty	Product Description
58	1	Designation : EQ-HC1-JB Product Details: 1 - NF MB Panel (INTERIOR)-NF Panelboard 1 - MH74D9-PNLBD ENCLOSURE/BOX T-1 74H20W8.75D 1 - NC74VS3PNFHR (TRIM)-Trim Surface Hinged 74"H
Seq #	Qty	Product Description
59	1	Designation : EQ-HC1 Product Details: 1 - NF MB PNLB (INT BOX TRIM)-NF Panelboard
Seq #	Qty	Product Description
60	1	Designation : EQ-HD1-JB Product Details: 1 - NF MB Panel (INTERIOR)-NF Panelboard 1 - MH74D9-PNLBD ENCLOSURE/BOX T-1 74H20W8.75D 1 - NC74VS3PNFHR (TRIM)-Trim Surface Hinged 74"H
Seq #	Qty	Product Description
61	1	Designation : EQ-HD1 Product Details: 1 - NF MB PNLB (INT BOX TRIM)-NF Panelboard
Seq #	Qty	Product Description
62	1	Designation : EQ-HJ1-JB Product Details: 1 - NF MB Panel (INTERIOR)-NF Panelboard 1 - MH74D9-PNLBD ENCLOSURE/BOX T-1 74H20W8.75D 1 - NC74VS3PNFHR (TRIM)-Trim Surface Hinged 74"H
Seq #	Qty	Product Description
63	1	Designation : EQ-HJ1 Product Details: 1 - NF MB PNLB (INT BOX TRIM)-NF Panelboard
Seq #	Qty	Product Description
64	1	Designation : EQ-HJ2 Product Details: 1 - NF ML Panel (INTERIOR)-NF Panelboard 1 - MH56-PANELBOARD ENCLOSURE/BOX TYPE 1 56H 20W 1 - NC56VSHR-PNLBD COVER/TRIM NF T-1 S 56H 20W
Seq #	Qty	Product Description
65	1	Designation : EL-EV Product Details:

1 - NF ML Panel (INTERIOR)-NF Panelboard
1 - MH56-PANELBOARD ENCLOSURE/BOX TYPE 1 56H 20W
1 - NC56VSHR-PNLBD COVER/TRIM NF T-1 S 56H 20W

Seq #	Qty	Product Description
66	1	Designation : EQ-LA Product Details: 1 - NQ NL MB Panel (INTERIOR)-NQ Non-Linear Panelboard 1 - MH50BE-PANELBOARD ENCLOSURE/BOX TYPE 1 50H 20W 1 - NC50SHR-PANELBOARD COVER/TRIM NF TYPE 1 S HR 50H

Seq #	Qty	Product Description
67	1	Designation : IG-A-IT1 Product Details: 1 - NQ NL MB Panel (INTERIOR)-NQ Non-Linear Panelboard 1 - MH50BE-PANELBOARD ENCLOSURE/BOX TYPE 1 50H 20W 1 - NC50SHR-PANELBOARD COVER/TRIM NF TYPE 1 S HR 50H

Seq #	Qty	Product Description
68	1	Designation : IG-A-HCAA1 Product Details: 1 - NQ NL MB Panel (INTERIOR)-NQ Non-Linear Panelboard 1 - MH50BE-PANELBOARD ENCLOSURE/BOX TYPE 1 50H 20W 1 - NC50SHR-PANELBOARD COVER/TRIM NF TYPE 1 S HR 50H

Seq #	Qty	Product Description
69	1	Designation : EQ-LB Product Details: 1 - NQ NL MB Panel (INTERIOR)-NQ Non-Linear Panelboard 1 - MH50BE-PANELBOARD ENCLOSURE/BOX TYPE 1 50H 20W 1 - NC50SHR-PANELBOARD COVER/TRIM NF TYPE 1 S HR 50H

Seq #	Qty	Product Description
70	1	Designation : IG-B-IT1 Product Details: 1 - NQ NL MB Panel (INTERIOR)-NQ Non-Linear Panelboard 1 - MH50BE-PANELBOARD ENCLOSURE/BOX TYPE 1 50H 20W 1 - NC50SHR-PANELBOARD COVER/TRIM NF TYPE 1 S HR 50H

Seq #	Qty	Product Description
71	1	Designation : IG-B-HCAA1 Product Details: 1 - NQ NL MB Panel (INTERIOR)-NQ Non-Linear Panelboard 1 - MH50BE-PANELBOARD ENCLOSURE/BOX TYPE 1 50H 20W 1 - NC50SHR-PANELBOARD COVER/TRIM NF TYPE 1 S HR 50H

Seq #	Qty	Product Description
72	1	Designation : EQ-LC Product Details: 1 - NQ NL MB Panel (INTERIOR)-NQ Non-Linear Panelboard 1 - MH50BE-PANELBOARD ENCLOSURE/BOX TYPE 1 50H 20W 1 - NC50SHR-PANELBOARD COVER/TRIM NF TYPE 1 S HR 50H

Seq #	Qty	Product Description
73	1	Designation : IG-C-IT1 Product Details: 1 - NQ NL MB Panel (INTERIOR)-NQ Non-Linear Panelboard 1 - MH50BE-PANELBOARD ENCLOSURE/BOX TYPE 1 50H 20W 1 - NC50SHR-PANELBOARD COVER/TRIM NF TYPE 1 S HR 50H

Seq #	Qty	Product Description
-------	-----	---------------------

74 1 **Designation :** IG-C-HCAA1
Product Details:
1 - NQ NL MB Panel (INTERIOR)-NQ Non-Linear Panelboard
1 - MH50BE-PANELBOARD ENCLOSURE/BOX TYPE 1 50H 20W
1 - NC50SHR-PANELBOARD COVER/TRIM NF TYPE 1 S HR 50H

Seq #	Qty	Product Description
75	1	Designation : EQ-LD Product Details: 1 - NQ NL MB Panel (INTERIOR)-NQ Non-Linear Panelboard 1 - MH50BE-PANELBOARD ENCLOSURE/BOX TYPE 1 50H 20W 1 - NC50SHR-PANELBOARD COVER/TRIM NF TYPE 1 S HR 50H

Seq #	Qty	Product Description
76	1	Designation : IG-D-IT1 Product Details: 1 - NQ NL MB Panel (INTERIOR)-NQ Non-Linear Panelboard 1 - MH50BE-PANELBOARD ENCLOSURE/BOX TYPE 1 50H 20W 1 - NC50SHR-PANELBOARD COVER/TRIM NF TYPE 1 S HR 50H

Seq #	Qty	Product Description
77	1	Designation : IG-D-HCAA1 Product Details: 1 - NQ NL MB Panel (INTERIOR)-NQ Non-Linear Panelboard 1 - MH50BE-PANELBOARD ENCLOSURE/BOX TYPE 1 50H 20W 1 - NC50SHR-PANELBOARD COVER/TRIM NF TYPE 1 S HR 50H

Seq #	Qty	Product Description
78	1	Designation : EQ-LJ1 Product Details: 1 - NQ NL MB Panel (INTERIOR)-NQ Non-Linear Panelboard 1 - MH50BE-PANELBOARD ENCLOSURE/BOX TYPE 1 50H 20W 1 - NC50SHR-PANELBOARD COVER/TRIM NF TYPE 1 S HR 50H

Seq #	Qty	Product Description
79	1	Designation : IG-J-IT1 Product Details: 1 - NQ NL MB Panel (INTERIOR)-NQ Non-Linear Panelboard 1 - MH50BE-PANELBOARD ENCLOSURE/BOX TYPE 1 50H 20W 1 - NC50SHR-PANELBOARD COVER/TRIM NF TYPE 1 S HR 50H

Seq #	Qty	Product Description
80	1	Designation : IG-J-HCAA1 Product Details: 1 - NQ NL MB Panel (INTERIOR)-NQ Non-Linear Panelboard 1 - MH50BE-PANELBOARD ENCLOSURE/BOX TYPE 1 50H 20W 1 - NC50SHR-PANELBOARD COVER/TRIM NF TYPE 1 S HR 50H

Seq #	Qty	Product Description
81	1	Designation : IG-J-IT2 Product Details: 1 - NQ NL ML Panel (INTERIOR)-NQ Non-Linear Panelboard 1 - MH44BE-PANELBOARD ENCLOSURE/BOX TYPE 1 44H 20W 1 - NC44SHR-PNLBD COVER/TRIM NF T-1 S 44H 20W

Seq #	Qty	Product Description
82	1	Designation : IG-J-HCAA2 Product Details: 1 - NQ NL ML Panel (INTERIOR)-NQ Non-Linear Panelboard 1 - MH44BE-PANELBOARD ENCLOSURE/BOX TYPE 1 44H 20W 1 - NC44SHR-PNLBD COVER/TRIM NF T-1 S 44H 20W

Seq #	Qty	Product Description
83	1	Designation : IG-J-IT3 Product Details: 1 - NQ NL ML Panel (INTERIOR)-NQ Non-Linear Panelboard 1 - MH38BE-PANELBOARD ENCLOSURE/BOX TYPE 1 38H 20W 1 - NC38SHR-PNLBD COVER/TRIM NF T-1 S 38H 20W
84	1	Designation : IG-J-HCAA3 Product Details: 1 - NQ NL ML Panel (INTERIOR)-NQ Non-Linear Panelboard 1 - MH38BE-PANELBOARD ENCLOSURE/BOX TYPE 1 38H 20W 1 - NC38SHR-PNLBD COVER/TRIM NF T-1 S 38H 20W
85	1	Designation : HACC Product Details: 1 - NF MB Panel (INTERIOR)-NF Panelboard 1 - MH50WPSSULNF (BOX)-NF 3R,4,4X,5,12 Stainless Box 20 W 50 H 6.5D
86	1	Designation : ACC Product Details: 1 - NQ MB Panel (INTERIOR)-NQ Panelboard 1 - MH50WPSSULNF (BOX)-NQ 3R,4,4X,5,12 Stainless Box 20 W 50 H 6.5D
87	1	Designation : HMCBP1 Product Details: 1 - NF ML Panel (INTERIOR)-NF Panelboard 1 - MH62-PANELBOARD ENCLOSURE/BOX TYPE 1 62H 20W 1 - NC62VSHR-PNLBD COVER/TRIM NF T-1 S 62H 20W
88	1	Designation : HMCBP1 Product Details: 1 - NF ML Panel (INTERIOR)-NF Panelboard 1 - MH62-PANELBOARD ENCLOSURE/BOX TYPE 1 62H 20W 1 - NC62VSHR-PNLBD COVER/TRIM NF T-1 S 62H 20W
89	1	Designation : HLCBP Product Details: 1 - NF ML Panel (INTERIOR)-NF Panelboard 1 - MH44-PANELBOARD ENCLOSURE/BOX 1 - NC44SHR-PNLBD COVER/TRIM NF T-1 S 44H 20W
90	1	Designation : LCBP1 Product Details: 1 - NQ MB Panel (INTERIOR)-NQ Panelboard 1 - MH50-PANELBOARD ENCLOSURE/BOX TYPE 1 50H 20W 1 - NC50SHR-PANELBOARD COVER/TRIM NF TYPE 1 S HR 50H
91	1	Designation : LCBP2 Product Details: 1 - NQ MB Panel (INTERIOR)-NQ Panelboard 1 - MH50-PANELBOARD ENCLOSURE/BOX TYPE 1 50H 20W 1 - NC50SHR-PANELBOARD COVER/TRIM NF TYPE 1 S HR 50H

Seq #	Qty	Product Description
92	1	Designation : J1R-1 Product Details: 1 - NQ MB Panel (INTERIOR)-NQ Panelboard 1 - MH50-PANELBOARD ENCLOSURE/BOX TYPE 1 50H 20W 1 - NC50SHR-PANELBOARD COVER/TRIM NF TYPE 1 S HR 50H
93	1	Designation : J1R-2 Product Details: 1 - NQ MB Panel (INTERIOR)-NQ Panelboard 1 - MH50-PANELBOARD ENCLOSURE/BOX TYPE 1 50H 20W 1 - NC50SHR-PANELBOARD COVER/TRIM NF TYPE 1 S HR 50H
94	1	Designation : J1R-3 Product Details: 1 - NQ MB Panel (INTERIOR)-NQ Panelboard 1 - MH50-PANELBOARD ENCLOSURE/BOX TYPE 1 50H 20W 1 - NC50SHR-PANELBOARD COVER/TRIM NF TYPE 1 S HR 50H
95	1	Designation : J1R-4 Product Details: 1 - NQ MB Panel (INTERIOR)-NQ Panelboard 1 - MH50-PANELBOARD ENCLOSURE/BOX TYPE 1 50H 20W 1 - NC50SHR-PANELBOARD COVER/TRIM NF TYPE 1 S HR 50H
96	1	Designation : J1R-5 Product Details: 1 - NQ MB Panel (INTERIOR)-NQ Panelboard 1 - MH50-PANELBOARD ENCLOSURE/BOX TYPE 1 50H 20W 1 - NC50SHR-PANELBOARD COVER/TRIM NF TYPE 1 S HR 50H
97	1	Designation : J1ML Product Details: 1 - NQ MB Panel (INTERIOR)-NQ Panelboard 1 - MH62-PANELBOARD ENCLOSURE/BOX TYPE 1 62H 20W 1 - NC62SHR-PNLBD COVER/TRIM NF T-1 S 62H 20W
98	1	Designation : HJ1-EV Product Details: 1 - NF ML Panel (INTERIOR)-NF Panelboard 1 - MH56-PANELBOARD ENCLOSURE/BOX TYPE 1 56H 20W 1 - NC56VSHR-PNLBD COVER/TRIM NF T-1 S 56H 20W
99	1	Designation : HJ1-L1 Product Details: 1 - NF ML Panel (INTERIOR) - A-NF Panelboard 1 - MH62-PANELBOARD ENCLOSURE/BOX TYPE 1 62H 20W 1 - NC62VSHR-PNLBD COVER/TRIM NF T-1 S 62H 20W 1 - NF ML Panel (INTERIOR) - B-NF Panelboard 1 - MH56-PANELBOARD ENCLOSURE/BOX TYPE 1 56H 20W 1 - NC56VSHR-PNLBD COVER/TRIM NF T-1 S 56H 20W
100	1	Designation : A1R-1

Product Details:

1 - NQ MB Panel (INTERIOR)-NQ Panelboard
1 - MH50-PANELBOARD ENCLOSURE/BOX TYPE 1 50H 20W
1 - NC50SHR-PANELBOARD COVER/TRIM NF TYPE 1 S HR 50H

Seq #	Qty	Product Description
101	1	Designation : A1R-2 Product Details: 1 - NQ MB Panel (INTERIOR)-NQ Panelboard 1 - MH50-PANELBOARD ENCLOSURE/BOX TYPE 1 50H 20W 1 - NC50SHR-PANELBOARD COVER/TRIM NF TYPE 1 S HR 50H

Seq #	Qty	Product Description
102	1	Designation : A1R-3 Product Details: 1 - NQ MB Panel (INTERIOR)-NQ Panelboard 1 - MH50-PANELBOARD ENCLOSURE/BOX TYPE 1 50H 20W 1 - NC50SHR-PANELBOARD COVER/TRIM NF TYPE 1 S HR 50H

Seq #	Qty	Product Description
103	1	Designation : A1R-4 Product Details: 1 - NQ MB Panel (INTERIOR)-NQ Panelboard 1 - MH50-PANELBOARD ENCLOSURE/BOX TYPE 1 50H 20W 1 - NC50SHR-PANELBOARD COVER/TRIM NF TYPE 1 S HR 50H

Seq #	Qty	Product Description
104	1	Designation : A1R-5 Product Details: 1 - NQ MB Panel (INTERIOR)-NQ Panelboard 1 - MH50-PANELBOARD ENCLOSURE/BOX TYPE 1 50H 20W 1 - NC50SHR-PANELBOARD COVER/TRIM NF TYPE 1 S HR 50H

Seq #	Qty	Product Description
105	1	Designation : HA1-EV Product Details: 1 - NF ML Panel (INTERIOR)-NF Panelboard 1 - MH56-PANELBOARD ENCLOSURE/BOX TYPE 1 56H 20W 1 - NC56VSHR-PNLBD COVER/TRIM NF T-1 S 56H 20W

Seq #	Qty	Product Description
106	1	Designation : HA1-L1 Product Details: 1 - NF ML Panel (INTERIOR) - A-NF Panelboard 1 - MH62-PANELBOARD ENCLOSURE/BOX TYPE 1 62H 20W 1 - NC62VSHR-PNLBD COVER/TRIM NF T-1 S 62H 20W 1 - NF ML Panel (INTERIOR) - B-NF Panelboard 1 - MH56-PANELBOARD ENCLOSURE/BOX TYPE 1 56H 20W 1 - NC56VSHR-PNLBD COVER/TRIM NF T-1 S 56H 20W

Seq #	Qty	Product Description
107	1	Designation : A1ML Product Details: 1 - NQ MB Panel (INTERIOR)-NQ Panelboard 1 - MH62-PANELBOARD ENCLOSURE/BOX TYPE 1 62H 20W 1 - NC62SHR-PNLBD COVER/TRIM NF T-1 S 62H 20W

Seq #	Qty	Product Description
108	1	Designation : B1R-1 Product Details: 1 - NQ MB Panel (INTERIOR)-NQ Panelboard 1 - MH50-PANELBOARD ENCLOSURE/BOX TYPE 1 50H 20W

1 - NC50SHR-PANELBOARD COVER/TRIM NF TYPE 1 S HR 50H

Seq #	Qty	Product Description
109	1	Designation : B1R-2 Product Details: 1 - NQ MB Panel (INTERIOR)-NQ Panelboard 1 - MH50-PANELBOARD ENCLOSURE/BOX TYPE 1 50H 20W 1 - NC50SHR-PANELBOARD COVER/TRIM NF TYPE 1 S HR 50H

Seq #	Qty	Product Description
110	1	Designation : B1R-3 Product Details: 1 - NQ MB Panel (INTERIOR)-NQ Panelboard 1 - MH50-PANELBOARD ENCLOSURE/BOX TYPE 1 50H 20W 1 - NC50SHR-PANELBOARD COVER/TRIM NF TYPE 1 S HR 50H

Seq #	Qty	Product Description
111	1	Designation : B1R-3 Product Details: 1 - NQ MB Panel (INTERIOR)-NQ Panelboard 1 - MH50-PANELBOARD ENCLOSURE/BOX TYPE 1 50H 20W 1 - NC50SHR-PANELBOARD COVER/TRIM NF TYPE 1 S HR 50H

Seq #	Qty	Product Description
112	1	Designation : B1R-4 Product Details: 1 - NQ MB Panel (INTERIOR)-NQ Panelboard 1 - MH50-PANELBOARD ENCLOSURE/BOX TYPE 1 50H 20W 1 - NC50SHR-PANELBOARD COVER/TRIM NF TYPE 1 S HR 50H

Seq #	Qty	Product Description
113	1	Designation : B1R-5 Product Details: 1 - NQ MB Panel (INTERIOR)-NQ Panelboard 1 - MH50-PANELBOARD ENCLOSURE/BOX TYPE 1 50H 20W 1 - NC50SHR-PANELBOARD COVER/TRIM NF TYPE 1 S HR 50H

Seq #	Qty	Product Description
114	1	Designation : HB1-EV Product Details: 1 - NF ML Panel (INTERIOR)-NF Panelboard 1 - MH56-PANELBOARD ENCLOSURE/BOX TYPE 1 56H 20W 1 - NC56VSHR-PNLBD COVER/TRIM NF T-1 S 56H 20W

Seq #	Qty	Product Description
115	1	Designation : HB1-L1 Product Details: 1 - NF ML Panel (INTERIOR) - A-NF Panelboard 1 - MH62-PANELBOARD ENCLOSURE/BOX TYPE 1 62H 20W 1 - NC62VSHR-PNLBD COVER/TRIM NF T-1 S 62H 20W 1 - NF ML Panel (INTERIOR) - B-NF Panelboard 1 - MH56-PANELBOARD ENCLOSURE/BOX TYPE 1 56H 20W 1 - NC56VSHR-PNLBD COVER/TRIM NF T-1 S 56H 20W

Seq #	Qty	Product Description
116	1	Designation : B1ML Product Details: 1 - NQ MB Panel (INTERIOR)-NQ Panelboard 1 - MH62-PANELBOARD ENCLOSURE/BOX TYPE 1 62H 20W 1 - NC62SHR-PNLBD COVER/TRIM NF T-1 S 62H 20W

Seq #	Qty	Product Description
117	1	Designation : C1R-1 Product Details: 1 - NQ MB Panel (INTERIOR)-NQ Panelboard 1 - MH50-PANELBOARD ENCLOSURE/BOX TYPE 1 50H 20W 1 - NC50SHR-PANELBOARD COVER/TRIM NF TYPE 1 S HR 50H
118	1	Designation : C1R-2 Product Details: 1 - NQ MB Panel (INTERIOR)-NQ Panelboard 1 - MH50-PANELBOARD ENCLOSURE/BOX TYPE 1 50H 20W 1 - NC50SHR-PANELBOARD COVER/TRIM NF TYPE 1 S HR 50H
119	1	Designation : C1R-3 Product Details: 1 - NQ MB Panel (INTERIOR)-NQ Panelboard 1 - MH50-PANELBOARD ENCLOSURE/BOX TYPE 1 50H 20W 1 - NC50SHR-PANELBOARD COVER/TRIM NF TYPE 1 S HR 50H
120	1	Designation : C1R-4 Product Details: 1 - NQ MB Panel (INTERIOR)-NQ Panelboard 1 - MH50-PANELBOARD ENCLOSURE/BOX TYPE 1 50H 20W 1 - NC50SHR-PANELBOARD COVER/TRIM NF TYPE 1 S HR 50H
121	1	Designation : C1R-5 Product Details: 1 - NQ MB Panel (INTERIOR)-NQ Panelboard 1 - MH50-PANELBOARD ENCLOSURE/BOX TYPE 1 50H 20W 1 - NC50SHR-PANELBOARD COVER/TRIM NF TYPE 1 S HR 50H
122	1	Designation : HC1-EV Product Details: 1 - NF ML Panel (INTERIOR)-NF Panelboard 1 - MH56-PANELBOARD ENCLOSURE/BOX TYPE 1 56H 20W 1 - NC56VSHR-PNLBD COVER/TRIM NF T-1 S 56H 20W
123	1	Designation : HC1-L1 Product Details: 1 - NF ML Panel (INTERIOR) - A-NF Panelboard 1 - MH62-PANELBOARD ENCLOSURE/BOX TYPE 1 62H 20W 1 - NC62VSHR-PNLBD COVER/TRIM NF T-1 S 62H 20W 1 - NF ML Panel (INTERIOR) - B-NF Panelboard 1 - MH56-PANELBOARD ENCLOSURE/BOX TYPE 1 56H 20W 1 - NC56VSHR-PNLBD COVER/TRIM NF T-1 S 56H 20W
124	1	Designation : C1ML Product Details: 1 - NQ MB Panel (INTERIOR)-NQ Panelboard 1 - MH62-PANELBOARD ENCLOSURE/BOX TYPE 1 62H 20W 1 - NC62SHR-PNLBD COVER/TRIM NF T-1 S 62H 20W
125	1	Designation : D1R-1 Product Details:

1 - NQ MB Panel (INTERIOR)-NQ Panelboard
1 - MH50-PANELBOARD ENCLOSURE/BOX TYPE 1 50H 20W
1 - NC50SHR-PANELBOARD COVER/TRIM NF TYPE 1 S HR 50H

Seq #	Qty	Product Description
126	1	Designation : D1R-2 Product Details: 1 - NQ MB Panel (INTERIOR)-NQ Panelboard 1 - MH50-PANELBOARD ENCLOSURE/BOX TYPE 1 50H 20W 1 - NC50SHR-PANELBOARD COVER/TRIM NF TYPE 1 S HR 50H

Seq #	Qty	Product Description
127	1	Designation : D1R-3 Product Details: 1 - NQ MB Panel (INTERIOR)-NQ Panelboard 1 - MH50-PANELBOARD ENCLOSURE/BOX TYPE 1 50H 20W 1 - NC50SHR-PANELBOARD COVER/TRIM NF TYPE 1 S HR 50H

Seq #	Qty	Product Description
128	1	Designation : D1R-4 Product Details: 1 - NQ MB Panel (INTERIOR)-NQ Panelboard 1 - MH50-PANELBOARD ENCLOSURE/BOX TYPE 1 50H 20W 1 - NC50SHR-PANELBOARD COVER/TRIM NF TYPE 1 S HR 50H

Seq #	Qty	Product Description
129	1	Designation : D1R-5 Product Details: 1 - NQ MB Panel (INTERIOR)-NQ Panelboard 1 - MH50-PANELBOARD ENCLOSURE/BOX TYPE 1 50H 20W 1 - NC50SHR-PANELBOARD COVER/TRIM NF TYPE 1 S HR 50H

Seq #	Qty	Product Description
130	1	Designation : HD1-EV Product Details: 1 - NF ML Panel (INTERIOR)-NF Panelboard 1 - MH56-PANELBOARD ENCLOSURE/BOX TYPE 1 56H 20W 1 - NC56VSHR-PNLBD COVER/TRIM NF T-1 S 56H 20W

Seq #	Qty	Product Description
131	1	Designation : HD1-L1 Product Details: 1 - NF ML Panel (INTERIOR) - A-NF Panelboard 1 - MH62-PANELBOARD ENCLOSURE/BOX TYPE 1 62H 20W 1 - NC62VSHR-PNLBD COVER/TRIM NF T-1 S 62H 20W 1 - NF ML Panel (INTERIOR) - B-NF Panelboard 1 - MH56-PANELBOARD ENCLOSURE/BOX TYPE 1 56H 20W 1 - NC56VSHR-PNLBD COVER/TRIM NF T-1 S 56H 20W

Seq #	Qty	Product Description
132	1	Designation : D1ML Product Details: 1 - NQ MB Panel (INTERIOR)-NQ Panelboard 1 - MH62-PANELBOARD ENCLOSURE/BOX TYPE 1 62H 20W 1 - NC62SHR-PNLBD COVER/TRIM NF T-1 S 62H 20W

Seq #	Qty	Product Description
133	1	Designation : SPD-ASD-DP-EQ Product Details: EMD45-SPD T1 EMD 500KA 480Y 277V 3P4W

Seq #	Qty	Product Description
134	5	Designation : SPD-SWBD-J1,A1,B1,C1,D1 Product Details: EMD43-SPD T1 EMD 300KA 480Y 277V 3P4W
Seq #	Qty	Product Description
135	2	Designation : SPD-ASD-DP-LS, DP-CBP Product Details: EMB42-SPD T1 EMB 200ka 480Y 277V 3P4W
Seq #	Qty	Product Description
136	17	Designation : SPD-480/277Y Panels Product Details: HWB41-SPD T1 HWB 100KA 480Y 277V 3P4W
Seq #	Qty	Product Description
137	21	Designation : SPD-120/208Y Panels Product Details: HWB21-SPD T1 HWB 100KA 208Y 120V 3P4W
Seq #	Qty	Product Description
138	1	Designation : T-J3R Product Details: 1 - EXN75T3HCU-Transformer Dry Type 75kvVA 480D208Y 1 - DASKP250-DASKP250 LUG KIT
Seq #	Qty	Product Description
139	1	Designation : T-LS-LA Product Details: 1 - EXN15T3HFCU-Transformer Dry Type 15kVA 480D208Y 1 - DASKP100-DASKP100 LUG KIT 1 - DASKGS100-MECHANICAL LUG KITS
Seq #	Qty	Product Description
140	1	Designation : T-LS-LB Product Details: 1 - EXN15T3HFCU-Transformer Dry Type 15kVA 480D208Y 1 - DASKP100-DASKP100 LUG KIT 1 - DASKGS100-MECHANICAL LUG KITS
Seq #	Qty	Product Description
141	1	Designation : T-LS-LC Product Details: 1 - EXN15T3HFCU-Transformer Dry Type 15kVA 480D208Y 1 - DASKP100-DASKP100 LUG KIT 1 - DASKGS100-MECHANICAL LUG KITS
Seq #	Qty	Product Description
142	1	Designation : T-LS-LD Product Details: 1 - EXN15T3HFCU-Transformer Dry Type 15kVA 480D208Y 1 - DASKP100-DASKP100 LUG KIT 1 - DASKGS100-MECHANICAL LUG KITS
Seq #	Qty	Product Description
143	1	Designation : T-EQ-LA Product Details: 1 - EXN45T3HCU-Transformer Dry Type 45kvVA 480D208Y 1 - DASKP100-DASKP100 LUG KIT 1 - DASKGS250-MECHANICAL LUG KITS

Seq #	Qty	Product Description
144	1	Designation : T-EQ-LB Product Details: 1 - EXN45T3HCU-Transformer Dry Type 45kvVA 480D208Y 1 - DASKP100-DASKP100 LUG KIT 1 - DASKGS250-MECHANICAL LUG KITS
Seq #	Qty	Product Description
145	1	Designation : T-EQ-LC Product Details: 1 - EXN45T3HCU-Transformer Dry Type 45kvVA 480D208Y 1 - DASKP100-DASKP100 LUG KIT 1 - DASKGS250-MECHANICAL LUG KITS
Seq #	Qty	Product Description
146	1	Designation : T-EQ-LD Product Details: 1 - EXN45T3HCU-Transformer Dry Type 45kvVA 480D208Y 1 - DASKP100-DASKP100 LUG KIT 1 - DASKGS250-MECHANICAL LUG KITS
Seq #	Qty	Product Description
147	1	Designation : T-EQ-LJ Product Details: 1 - EXN75T3HCU-Transformer Dry Type 75kvVA 480D208Y 1 - DASKP250-DASKP250 LUG KIT 1 - DASKGS250-MECHANICAL LUG KITS
Seq #	Qty	Product Description
148	1	Designation : T-LS-LJ Product Details: 1 - EXN15T3HFCU-Transformer Dry Type 15kVA 480D208Y 1 - DASKP100-DASKP100 LUG KIT 1 - DASKGS100-MECHANICAL LUG KITS
Seq #	Qty	Product Description
149	1	Designation : T-LS-CBP Product Details: 1 - EXN15T3HFCU-Transformer Dry Type 15kVA 480D208Y 1 - DASKP100-DASKP100 LUG KIT 1 - DASKGS100-MECHANICAL LUG KITS
Seq #	Qty	Product Description
150	1	Designation : T-LCBP1 Product Details: 1 - EXN75T3HCU-Transformer Dry Type 75kvVA 480D208Y 1 - DASKP250-DASKP250 LUG KIT 1 - DASKGS250-MECHANICAL LUG KITS
Seq #	Qty	Product Description
151	1	Designation : T-LCBP2 Product Details: 1 - EXN75T3HCU-Transformer Dry Type 75kvVA 480D208Y 1 - DASKP250-DASKP250 LUG KIT 1 - DASKGS250-MECHANICAL LUG KITS
Seq #	Qty	Product Description
152	1	Designation : T-ACC Product Details: 1 - EXN15T3HFCUSST3-LV Transformer: DOE 2016 EX or EXN 1 - DASKP100-DASKP100 LUG KIT

1 - DASKGS100-MECHANICAL LUG KITS

Seq #	Qty	Product Description
153	1	Designation : T-J1R Product Details: 1 - EX225T3HCU-Transformer Dry Type 225kvVA 480D208Y 1 - DASKP400-DASKP400 LUG KIT 1 - DASKGS1000-MECHANICAL LUG KITS
154	1	Designation : T-J1C Product Details: 1 - EX225T3HCU-Transformer Dry Type 225kvVA 480D208Y 1 - DASKP400-DASKP400 LUG KIT 1 - DASKGS1000-MECHANICAL LUG KITS
155	1	Designation : T-J1M Product Details: 1 - EXN75T3HCU-Transformer Dry Type 75kvVA 480D208Y 1 - DASKP250-DASKP250 LUG KIT 1 - DASKGS250-MECHANICAL LUG KITS
156	1	Designation : T-A1R Product Details: 1 - EX225T3HCU-Transformer Dry Type 225kvVA 480D208Y 1 - DASKP400-DASKP400 LUG KIT 1 - DASKGS1000-MECHANICAL LUG KITS
157	1	Designation : T-A1C Product Details: 1 - EX225T3HCU-Transformer Dry Type 225kvVA 480D208Y 1 - DASKP400-DASKP400 LUG KIT 1 - DASKGS1000-MECHANICAL LUG KITS
158	1	Designation : T-A1M Product Details: 1 - EXN75T3HCU-Transformer Dry Type 75kvVA 480D208Y 1 - DASKP250-DASKP250 LUG KIT
159	1	Designation : T-B1R Product Details: 1 - EX225T3HCU-Transformer Dry Type 225kvVA 480D208Y 1 - DASKP400-DASKP400 LUG KIT 1 - DASKGS1000-MECHANICAL LUG KITS
160	1	Designation : T-B1C Product Details: 1 - EX225T3HCU-Transformer Dry Type 225kvVA 480D208Y 1 - DASKP400-DASKP400 LUG KIT 1 - DASKGS1000-MECHANICAL LUG KITS
161	1	Designation : T-B1M Product Details: 1 - EXN75T3HCU-Transformer Dry Type 75kvVA 480D208Y

1 - DASKP250-DASKP250 LUG KIT
1 - DASKGS250-MECHANICAL LUG KITS

Seq #	Qty	Product Description
162	1	Designation : T-C1R Product Details: 1 - EX225T3HCU-Transformer Dry Type 225kvVA 480D208Y 1 - DASKP400-DASKP400 LUG KIT 1 - DASKGS1000-MECHANICAL LUG KITS

Seq #	Qty	Product Description
163	1	Designation : T-C1C Product Details: 1 - EX225T3HCU-Transformer Dry Type 225kvVA 480D208Y 1 - DASKP400-DASKP400 LUG KIT 1 - DASKGS1000-MECHANICAL LUG KITS

Seq #	Qty	Product Description
164	1	Designation : T-C1M Product Details: 1 - EXN75T3HCU-Transformer Dry Type 75kvVA 480D208Y 1 - DASKP250-DASKP250 LUG KIT 1 - DASKGS250-MECHANICAL LUG KITS

Seq #	Qty	Product Description
165	1	Designation : T-D1R Product Details: 1 - EX225T3HCU-Transformer Dry Type 225kvVA 480D208Y 1 - DASKP400-DASKP400 LUG KIT 1 - DASKGS1000-MECHANICAL LUG KITS

Seq #	Qty	Product Description
166	1	Designation : T-D1C Product Details: 1 - EX225T3HCU-Transformer Dry Type 225kvVA 480D208Y 1 - DASKP400-DASKP400 LUG KIT 1 - DASKGS1000-MECHANICAL LUG KITS

Seq #	Qty	Product Description
167	1	Designation : T-D1M Product Details: 1 - EXN75T3HCU-Transformer Dry Type 75kvVA 480D208Y 1 - DASKP250-DASKP250 LUG KIT 1 - DASKGS250-MECHANICAL LUG KITS

Seq #	Qty	Product Description
168	1	Designation : PCH-2 DISC Product Details: 1 - HU366-SWITCH NOT FUSIBLE HD 600V 600A 3P NEMA1 1 - PKOGTA2-EQUIP GRD ASSY 240V + 600V 100-200

Seq #	Qty	Product Description
169	10	Designation : EQ DISCS (E-501) Product Details: 10 - VH323N-HDSS TYPE1 240V 100 AMP 3 POLE Fuse 10 - GTK0610-KIT EQUIPMENT GROUND CU/AL

Seq #	Qty	Product Description
170	3	Designation : 200A DISC (E-502) Product Details: 3 - VHU364-HDSS TYPE1 600V 200 AMP 3 POLE unFuse

3 - PKOGTA2-EQUIP GRD ASSY 240V + 600V 100-200

Seq #	Qty	Product Description
171	3	Designation : 30A DISC (E-502) Product Details: 3 - VHU361-HDSS TYPE1 600V 30 AMP 3 POLE unFuse 3 - GTK03-KIT EQUIPMENT GROUND CU/AL
Seq #	Qty	Product Description
172	3	Designation : 100A DISC (E-502) Product Details: 3 - VHU363-HDSS TYPE1 600V 100 AMP 3 POLE unFuse 3 - GTK0610-KIT EQUIPMENT GROUND CU/AL
Seq #	Qty	Product Description
173	3	Designation : 400A DISC (E-503) Product Details: 3 - HU365VW-SWITCH NON FUSE 600V 400A TYPE 1 VW 3 - PKOGTA2-EQUIP GRD ASSY 240V + 600V 100-200
Seq #	Qty	Product Description
174	3	Designation : 30A DISC (E-503) Product Details: 3 - VHU361-HDSS TYPE1 600V 30 AMP 3 POLE unFuse 3 - GTK03-KIT EQUIPMENT GROUND CU/AL
Seq #	Qty	Product Description
175	3	Designation : 200A DISC (E-503) Product Details: 3 - VHU364-HDSS TYPE1 600V 200 AMP 3 POLE unFuse 3 - PKOGTA2-EQUIP GRD ASSY 240V + 600V 100-200
Seq #	Qty	Product Description
176	2	Designation : 400A DISC (E-504) Product Details: 2 - HU365VW-SWITCH NON FUSE 600V 400A TYPE 1 VW 2 - PKOGTA2-EQUIP GRD ASSY 240V + 600V 100-200
Seq #	Qty	Product Description
177	2	Designation : 30A DISC (E-504) Product Details: 2 - VHU361-HDSS TYPE1 600V 30 AMP 3 POLE unFuse 2 - GTK03-KIT EQUIPMENT GROUND CU/AL
Seq #	Qty	Product Description
178	2	Designation : 200A DISC (E-504) Product Details: 2 - VHU364-HDSS TYPE1 600V 200 AMP 3 POLE unFuse 2 - PKOGTA2-EQUIP GRD ASSY 240V + 600V 100-200
Seq #	Qty	Product Description
179	4	Designation : 200A DISC (E-505) Product Details: 4 - VHU364-HDSS TYPE1 600V 200 AMP 3 POLE unFuse 4 - PKOGTA2-EQUIP GRD ASSY 240V + 600V 100-200
Seq #	Qty	Product Description
180	4	Designation : 30A DISC (E-505) Product Details: 4 - VHU361-HDSS TYPE1 600V 30 AMP 3 POLE unFuse

4 - GTK03-KIT EQUIPMENT GROUND CU/AL

Seq #	Qty	Product Description
181	3	Designation : 100A DISC (E-505) Product Details: 3 - VHU363-HDSS TYPE1 600V 100 AMP 3 POLE unFuse 3 - GTK0610-KIT EQUIPMENT GROUND CU/AL
Seq #	Qty	Product Description
182	1	Designation : 400A DISC (E-505) Product Details: 1 - HU365VW-SWITCH NON FUSE 600V 400A TYPE 1 VW 1 - PKOGTA2-EQUIP GRD ASSY 240V + 600V 100-200
Seq #	Qty	Product Description
183	4	Designation : 200A DISC (E-506) Product Details: 4 - VHU364-HDSS TYPE1 600V 200 AMP 3 POLE unFuse 4 - PKOGTA2-EQUIP GRD ASSY 240V + 600V 100-200
Seq #	Qty	Product Description
184	4	Designation : 30A DISC (E-506) Product Details: 4 - VHU361-HDSS TYPE1 600V 30 AMP 3 POLE unFuse 4 - GTK03-KIT EQUIPMENT GROUND CU/AL
Seq #	Qty	Product Description
185	4	Designation : 100A DISC (E-506) Product Details: 4 - VHU363-HDSS TYPE1 600V 100 AMP 3 POLE unFuse 4 - GTK0610-KIT EQUIPMENT GROUND CU/AL
Seq #	Qty	Product Description
186	3	Designation : CT-1,CT-2,CT-3 discs Product Details: 3 - VHU363DSGL-HDSS TYPE4X 600V 100 AMP 3 POLE unFuse
Seq #	Qty	Product Description
187	3	Designation : CH-1,2,3 Product Details: 3 - Integrated Equipment Solutions-Square D Integrated Equipment
Seq #	Qty	Product Description
188	3	Designation : PCHP-1,2,3 Product Details: 3 - HU367-SWITCH NOT FUSIBLE HD 600V 800A 3P NEMA1 3 - PKOGTA7-HDSS EQUIPMENT GRND ASSY 240V&600V 800A
Seq #	Qty	Product Description
189	1	Designation : HRC-1 Product Details: 1 - HU366-SWITCH NOT FUSIBLE HD 600V 600A 3P NEMA1 1 - PKOGTA2-EQUIP GRD ASSY 240V + 600V 100-200
Seq #	Qty	Product Description
190	3	Designation : FCU Product Details: 3 - VHU361-HDSS TYPE1 600V 30 AMP 3 POLE unFuse 3 - GTK03-KIT EQUIPMENT GROUND CU/AL

Seq #	Qty	Product Description
191	3	Designation : 200A PUMP Product Details: 3 - VHU364DSGL-HDSS TYPE4X 600V 200 AMP 3 POLE unFuse
192	3	Designation : 100A PUMP Product Details: 3 - VHU363DSGL-HDSS TYPE4X 600V 100 AMP 3 POLE unFuse
193	1	Designation : 60A PUMP Product Details: 1 - VHU362-HDSS TYPE1 600V 60 AMP 3 POLE unFuse 1 - GTK0610-KIT EQUIPMENT GROUND CU/AL
194	6	Designation : 30A PUMP Product Details: 6 - VHU361-HDSS TYPE1 600V 30 AMP 3 POLE unFuse 6 - GTK03-KIT EQUIPMENT GROUND CU/AL
195	1	Designation : 100A DOAS Product Details: 1 - VHU363-HDSS TYPE1 600V 100 AMP 3 POLE unFuse 1 - GTK0610-KIT EQUIPMENT GROUND CU/AL
196	9	Designation : 60A DOAS Product Details: 9 - VHU362-HDSS TYPE1 600V 60 AMP 3 POLE unFuse 9 - GTK0610-KIT EQUIPMENT GROUND CU/AL
197	4	Designation : 30A BOILER Product Details: 4 - VHU361-HDSS TYPE1 600V 30 AMP 3 POLE unFuse 4 - GTK03-KIT EQUIPMENT GROUND CU/AL
198	7	Designation : 30A EF Product Details: 7 - VHU361-HDSS TYPE1 600V 30 AMP 3 POLE unFuse 7 - GTK03-KIT EQUIPMENT GROUND CU/AL
199	22	Designation : 60A AHU Product Details: 22 - VHU362-HDSS TYPE1 600V 60 AMP 3 POLE unFuse 22 - GTK0610-KIT EQUIPMENT GROUND CU/AL
200	20	Designation : 30A AHU Product Details: 20 - VHU361-HDSS TYPE1 600V 30 AMP 3 POLE unFuse 20 - GTK03-KIT EQUIPMENT GROUND CU/AL
Seq #	Qty	Product Description

201 12 **Designation :** 30A EWH
Product Details:
12 - VH361-HDSS TYPE1 600V 30 AMP 3 POLE unFuse
12 - GTK03-KIT EQUIPMENT GROUND CU/AL

Seq #	Qty	Product Description
202	1	Designation : 30A GLYCOL Product Details: 1 - VH361-HDSS TYPE1 600V 30 AMP 3 POLE unFuse 1 - GTK03-KIT EQUIPMENT GROUND CU/AL

Seq #	Qty	Product Description
203	3	Designation : 400A ASD Product Details: 3 - HU365-SWITCH NOT FUSIBLE HD 600V 400A 3P NEMA1 3 - PKOGTA2-EQUIP GRD ASSY 240V + 600V 100-200

Seq #	Qty	Product Description
204	10	Designation : 200A ASD Product Details: 10 - VH364-HDSS TYPE1 600V 200 AMP 3 POLE unFuse 10 - PKOGTA2-EQUIP GRD ASSY 240V + 600V 100-200

Seq #	Qty	Product Description
205	4	Designation : 30A CBP Product Details: 4 - VH361-HDSS TYPE1 600V 30 AMP 3 POLE unFuse 4 - GTK03-KIT EQUIPMENT GROUND CU/AL

Seq #	Qty	Product Description
206	4	Designation : 30A OD Product Details: 4 - VH361-HDSS TYPE1 600V 30 AMP 3 POLE unFuse 4 - GTK03-KIT EQUIPMENT GROUND CU/AL

Seq #	Qty	Product Description
207	23	Designation : 30A DX Product Details: 23 - VH361-HDSS TYPE1 600V 30 AMP 3 POLE unFuse 23 - GTK03-KIT EQUIPMENT GROUND CU/AL

Seq #	Qty	Product Description
208	21	Designation : 30A DX CU Product Details: 21 - VH361DSGL-HDSS TYPE4X 600V 30 AMP 3 POLE unFuse

Seq #	Qty	Product Description
209	15	Designation : 100A ELEV Product Details: 15 - VH363-HDSS TYPE1 600V 100 AMP 3 POLE unFuse 15 - EIK1-KIT ELECTRICAL INTERLOCK SWITCH 15 - GTK0610-KIT EQUIPMENT GROUND CU/AL

Seq #	Qty	Product Description
210	7	Designation : 400A PBB Product Details: 7 - HU365DSVW-Type of Switch: Heavy Duty 7 - PKOGTA2-EQUIP GRD ASSY 240V + 600V 100-200

Seq #	Qty	Product Description
-------	-----	---------------------

211 32 **Designation :** 200A PBB
Product Details:
32 - VHU364DSGL-HDSS TYPE4X 600V 200 AMP 3 POLE unFuse

Seq #	Qty	Product Description
212	9	Designation : 100A PBB Product Details: 9 - VHU363DSGL-HDSS TYPE4X 600V 100 AMP 3 POLE unFuse

Seq #	Qty	Product Description
213	16	Designation : 30A PBB Product Details: 16 - VHU361DSGL-HDSS TYPE4X 600V 30 AMP 3 POLE unFuse

Seq #	Qty	Product Description
214	5	Designation : DP PNLS 480V Product Details: METSEHDPM42BCME27-HDPM6000R42 20x20 Encl 277/480V HMI7

Seq #	Qty	Product Description
215	5	Designation : DP PNLS 208V Product Details: METSEHDPM42BCLE27-HDPM6000R42 20x20 Encl 120/208V HMI7

Seq #	Qty	Product Description
216	135	Designation : 250A CT Product Details: METSEHD300A30-300A, SCCT, 1

Seq #	Qty	Product Description
217	90	Designation : 100A CT Product Details: METSEHDPM125A30-125a SC 30'

Seq #	Qty	Product Description
218	75	Designation : 60A CT Product Details: METSEHDPM125A30-125a SC 30'

Seq #	Qty	Product Description
219	1	Designation : Add to existing PME Product Details: 1 - PSWDBNCZZNPEZZ-PME 25 Device Pack 1 - PSWDFNCZZNPEZZ-PME 200 Device Pack

Seq #	Qty	Product Description
220	1	Designation : Mtr Integration into PME Product Details: 1 - DZM7A1SX0355ZN0NB0-In Office System Design 1 - OSM7A0SX0355ZN0NB52-Onsite Inst. Commissioning 1 - 9784VISTAMM-Vista Screen Dev - Main Menu 4 - 9784VISTAOL-Vista Screen Dev - One-Lines Please click the following link for onsite work T&Cs: https://download.schneider-electric.com/files?p_Doc_Ref=0100PL1901

Seq #	Qty	Product Description
221	1	Designation : LVDO Startup Product Details: 1 - SRVSQDSEER-Startup Services - Straight Time 1 - 12MTHEXTWARRWSTUP-SIBS 12 MO EXTENDED WARRANTY W/ STARTUP

Seq #	Qty	Product Description
222	1	Designation : QED Startup Product Details: 1 - SRVSQDSER-Startup Services - Straight Time 1 - 12MTEXTWARRWSTUP-SIBS 12 MO EXTENDED WARRANTY W/ STARTUP

Seq #	Qty	Product Description
223	1	Designation : LVDO KI Scheme Product Details: ENGR: KEY INTERLOCK / SOO-ENGR: KEY INTERLOCK / SOO

Seq #	Qty	Product Description
224	1	Designation : Product Details: SRVINAAARCETO-Schneider Electric Engineering Services, LLC

We are pleased to quote Arc Flash, Arc Flash Labels, Short Circuit, Time Current for TIA Airside D Expansion (QSR-2025-218126) per AD-E501 – E505 with the following clarification(s).

Clarification(s)

- No specification was submitted with the request for quotation. Therefore, this quotation is for a power system study performed in accordance with the attached specification.
- The scope of this quote includes the creation of the setpoint files that we will supply to the commissioning agent when startup is near. The files will only contain protection elements based on the SC/TCC study results programed to an output contact designed to operate the breaker or an 86 relay. No additional control or logic programming is included outside of simple clearly defined pass-through logic requested by the PLC (alarms, source health etc.). No Advanced ATO type Relay based programming logic or Advanced Arc Flash Detection (AFD) type logic programming. If additional communication, control or logic programming is needed that will need to be quoted separately.
- CUSTOMER INSTALLED – The labeling requirements will be based on the following arc flash labeling practice. The arc flash labeling practice on this job will consist of two labels: (1) An Arc Flash Information label and (2) a general safety label. The Arc Flash Information label is printed with values produced by a Schneider Electric Engineering Services, LLC analysis and is field installed. The general safety label is factory installed on new Square D brand equipment and will be provided for field installation on electrical equipment lacking these labels. Refer to 01801B0802 (Arc-Flash Label Installation Instruction Bulletin) which shows samples and describes our offer in detail.
- Data collection shall be provided by the electrical contractor at no cost to Schneider Electric Engineering Services, LLC.

This quote is subject to the services and billing agreement for Schneider Electric Engineering Services, LLC. Engineering services included in this quote will be performed by a firm licensed to perform engineering in the jurisdiction where the services are offered.

When SC & TCC are included in the study scope, our intent is to deliver an initial SC & TCC study concurrent to submitting the equipment approval drawings, using conservatively estimated utility source impedances and conductor lengths, if necessary. Reports will be revised to include AF once all remaining required data, which will be identified as part of the initial study, is provided.

Customer is responsible for supplying necessary data (refer to the summary below) in order to complete the study. We can assist in obtaining utility data if provided contact information. The Field Office is responsible for communicating any change orders that may impact the results of the analysis.

*** If specific data is not received, an initial short-circuit and time-current coordination analyses will be performed using conservatively estimated utility source impedances and conductor lengths - other calculations such as arc flash, harmonic, load flow, voltage drop, and motor starting will be performed once all remaining required data, which will be identified as part of initial study, is provided.***

Summary - intended for SC, TCC, & AF (not all-inclusive):

- One-line diagram showing the scope of the system study.
- All cables: size (AWG), type (CU/AL), # of sets, conduit type, and wire length, including service entrance cable.
- The available short-circuit current from the utility company at the point of supply.
- Service transformer information with primary fuse rating or breaker settings (ignore if Schneider Electric is supplying the transformer).

If applicable:

- Generator electrical data and breaker(s) details.
- Automatic transfer switch withstand current rating or catalog number.
- Submittals for paralleling gear or equipment associated with the emergency or UPS system.
- Starter type (e.g., soft-start, VFD, other) and location of any motors greater than 50HP.

Changes to specifications on which this quote was based may result in additional cost.

Feel free to contact me at quotes_system_studies@se.com with any questions. Please email future quote opportunities with the Q2C#, Field Office, & study specifications.

Thanks,

Seq #	Qty	Product Description
225	1	Designation : Ecocare Product Details: 1 - ECOCAREESSP-EcoCare ESS Plan - Power Products 47 - ECOESSLVDO3Y-EcoCare Ess LVDO 3Y 47 - ECRLVHIGHUPGWE1Y-Care UPG LVHIGH WE1Y 20 - ECOESSLV3Y-EcoCare Ess LV 3Y 20 - ECRLVSWBUPGWE1Y-Care UPG LVSWB WE1Y

533 Austin Street
Grand Prairie, TX 75051

Estimate

Date	Estimate #
5/29/2025	0248893498

Name / Address
APG

[illegible]



2025-2523721 - ISX0002504487-0002 - Tampa International Airport - Airside D - 80kW - CCI - OP-250521-15425604

Quote Number	2025-2523721
Quote Date	5/21/2025
Valid Until:	6/15/2025
Opportunity Number:	OP-250521-15425604
Bill To :	GRAYBAR P O BOX 78099 63178 SAINT LOUIS

Prepared For	Tampa International Airport (TPA) - Headquarters
Sales Contact	Gabriela Neira
End-User :	Tampa International Airport (TPA) - Headquarters 4100 George J Bean Inbound Pkwy 33607-1402

MO
UNITED STATES

Tampa
Florida
USA

ISX0002504487-0002

Copy_1_Design1

Room Components - Equipment

Item No.	Qty.	Product	Description
4	1	GVSUPS80KGS	Galaxy VS UPS 80kW 480V for External Batteries, Start-up 5x8
5	1	GVSBPOT100	Galaxy VS Maintenance Bypass Cabinet with Output Transformer 60-100kW 480V In, 208V Out
6	4	LIBSESMG16UL	Galaxy Li-Ion Battery Cabinet UL with 16 x 2.04 kWh battery modules
7	1	LIBSEATABMSUL	Galaxy Lithium-ion Battery Cabinet UL Data Kit

Room Components - Services

Item No.	Qty.	Product	Description
8	1	WSTRTUP-LB-04	(1) Startup Service for (4) Cabinets Li-Ion Battery solution
9	1	WASSEMEXBAT-LB-04	(1) Assembly Service for (4) Cabinets Li-Ion Battery solution
10	1	WASSEM-VS2-A100	Assembly Service for (1) GVS 80-100kVA

Additional Parts - Services

Item No.	Qty.	Product	Description
2	2	WOE2YR-VS2-A100	2 Year On-Site Warranty Ext for (1) Galaxy VS 80 to 100kW UPS
3	2	WOE1YR-LB-E4	(1) Yr On-Site Warranty Ext for 4 rack Type E Li-Ion Battery solution

Custom Parts - Equipment

Item No.	Qty.	Product	Description
----------	------	---------	-------------

SCHNEIDER ELECTRIC IT CORP.

70 Mechanic Street
Foxboro, MA 02035 -

<http://www.schneider-electric.com>

Life Is On

Schneider
Electric

Custom Parts - Equipment			
Item No.	Qty.	Product	Description
1	1	QLIBBBGVS-QCBA22134-87	PRODUCT 3RD PARTY HARDWARE OTHER 300A REM BATT DISCONNECT 6 LITHIUM IO BATTERY CABINETS

Important Quotation Information:

Quote Status: Approved

Total Weight: 6659.06 LBS / 3020.52 KGS

SCHNEIDER ELECTRIC IT CORP.

70 Mechanic Street
Foxboro, MA 02035 -

<http://www.schneider-electric.com>

Life Is On



CTO Report

Solution Name : alt Tampa Airport GVS 80k 4x2 90min Libatt

Solution Number : ISX0002504487-0002

Design Name : Copy_1_Design1

Status : Approved (Expiry: Jun 15,2025)

Opportunity # : OP-250520-15421018

BOM Type : 3P GVS,3P GVS

Solution Approval Remark :

Design Notes for Copy_1_Design1 :

1. Battery runtime is based on specified conditions at 25 °C (77 °F) ambient temperature and +/- 10% of the resultant runtime.

* *If a report extends to more than one page, there is a possibility of a SKU getting displayed more than once. This is to enhance user readability.

Details

Design Name: Copy_1_Design1

Type: 3-Phase UPS Configurator

SKU Type	Quantity	Item	Description
PTO	1	GVSUPS80KGS	Galaxy VS UPS 80kW 480V for External Batteries, Start-up 5x8
FG	1	GVSBPOT100	Galaxy VS Maintenance Bypass Cabinet with Output Transformer 60-100kW 480V In, 208V Out
PTO	4	LIBSESMG16UL	Galaxy Lithium-ion Battery Cabinet UL with 16 x 2.04 kWh battery modules
FG	1	LIBSEDATABMSUL	Galaxy Lithium-ion Battery Cabinet UL Data Kit
SRV	1	WSTRTUP-LB-04	(1) Startup Service for (4) Cabinets Li-Ion Battery solution
SRV	1	WASSEMEXBAT-LB-04	(1) Assembly Service for (4) Cabinets Li-Ion Battery solution
SRV	1	WASSEM-VS2-A100	Assembly Service for (1) GVS 80-100kVA

Additional parts & Accessories

SKU Type	Quantity	Item	Description
SRV	2	WOE2YR-VS2-A100	2 Year On-Site Warranty Ext for (1) Galaxy VS 80 to 100kW UPS
SRV	2	WOE1YR-LB-E4	(1) Yr On-Site Warranty Ext for 4 rack Type E Li-Ion Battery solution

Custom Parts

SKU Type	Quantity	SKU ID	Description
Custom	1	QLIBBBGVS-QCBA22134-87	PRODUCT 3RD PARTY HARDWARE OTHER 300A REM BATT DISCONNECT 6 LITHIUM IO BATTERY CABINETS

NOTES:

* = Unreleased part number or the part number is being phased out. Please see the Part Number Status report for details of all the

SKUs in this solution. Each Design in Solution is Approved Independently.

System Name - System 1

Model :	Galaxy VS
Description :	Galaxy VS UPS 80kW 480V for External Batteries, Start-up 5x8

Technical Specification

UPS Details

Number of UPS :	1
UPS Configuration Type :	Single UPS System
UPS Input and Output voltage :	480 V Input,208 V Output
Load Power Factor :	1.0

Battery Details

Battery Solution :	Lithium-Ion Batteries(LIBSESMG16UL) for null
Strings per UPS :	4
Number of blocks per string :	40
Technology :	Li-ion
Requested Battery runtime (minutes) :	90
Actual Battery runtime (minutes) at 75.2 kW Unit load (Load Power Factor 1.0 and 94.0% load)	99.5
Actual Battery runtime (minutes) at 80 kW Unit load (Load Power Factor 1.0 and 100 % Load)	93.5
DC Load :	77800 Watts

UPS

Qty	Part Number	Description
1	GVSUPS80KGS	Galaxy VS UPS 80kW 480V for External Batteries, Start-up 5x8

Batteries

Qty	Part Number	Description
4	LIBSESMG16UL	Galaxy Li-Ion Battery Cabinet UL with 16 x 2.04 kWh battery modules
1	LIBSEDATABMSUL	Galaxy Lithium-ion Battery Cabinet UL Data Kit

Services

Qty	Part Number	Description
1	WSTRTUP-LB-04	(1) Startup Service for (4) Cabinets Li-Ion Battery solution
1	WASSEMEXBAT-LB-04	(1) Assembly Service for (4) Cabinets Li-Ion Battery solution
1	WASSEM-VS2-A100	Assembly Service for (1) GVS 80-100kVA

Accessories

Qty	Part Number	Description
1	GVSBPOT100	Galaxy VS Maintenance Bypass Cabinet with Output Transformer 60-100kW 480V In, 208V Out



Design Assist Subcontractor Back-up

Long Lead

BCH Mechanical LLC

6/5/2025

Dariel Lane
Hensel Phelps
777 South Harbour Island Blvd.
Suite 390
Tampa, FL 33602

Email: dlane1@henselphelps.com

RE: Tampa International Airport Airside D Expansion Chiller Long Lead Equipment Package

Dear Dariel:

BCH Mechanical is pleased to offer the following Chiller package budget proposal for the above referenced project. The chillers pricing is based off the 60% Tampa International Airport Airside D Expansion mechanical drawings AD-M001 through AD-M904 and associated specifications. These mechanical/plumbing drawings were prepared by TLC Engineering Solutions dated 4/9/2025. The Centrifugal Water Chillers and Rotary-Screw Water Chillers specifications are dated 5/8/2025.

We recommend including the pricing provided by York/JCI due to being the basis of design, scope/options included, equipment operating efficiency, and competitive pricing. Our price includes the following:

HVAC – Furnish Only

1. Three (3) 900-tons water cooled magnetic bearing chillers
2. Three (3) 300-ton PCA water cooled glycol chillers
3. One (1) 130-ton heat recovery water cooled screw chiller \$ 3,722,928.00

Tax	\$ 279,219.60
15% Markup	<u>\$ 600,322.00</u>
Subtotal	\$ 4,602,470.00
4. Extended Warranty and Maintenance \$ 1,271,092.00

15% Markup	<u>\$ 190,664.00</u>
Subtotal	\$ 1,461,756.00
5. Storage of seven (7) chillers including the following:
 - a. Six (6) months of storage.
 - b. Load/Unload each chiller.
 - c. Truck and trailer chillers to jobsite. \$ 24,864.00

15% Markup	<u>\$ 3,730.00</u>
Subtotal	\$ 28,709.00

ADD allowance Open loop water treatment for duration of the maintenance and warranty periods.

	\$ 250,000.00
10% Markup	\$ 25,000.00
Subtotal	\$ 275,000.00

Total Budget **\$ 6,367,934.00**

Exclusions and Qualifications

1. Rigging and installation of chillers when received at jobsite.
2. All work to be performed during regular business hours.
3. Performance and payment bond; one can be provided for an additional cost.
4. This proposal is good for thirty (30) days.

We appreciate the opportunity to provide this proposal and look forward to working with you on this project. If you have any questions, please do not hesitate to contact me here in the office at 727-546-3561.

Sincerely,

BCH Mechanical

Travis H. Lau

Travis Lau, PE
Vice President of Preconstruction

bids/December/1201-TPA Airside D – Long Lead Chiller Pricing

PROPOSAL DATE: **Wednesday, June 4, 2025**
ATTENTION: **BCH Mechanical**
PROJECT NAME: **TIA Airside D Terminal – CHILLERS ONLY**
SITE ADDRESS: **Tampa, FL**

MECH ENGINEER: **TLC Engineering**
BID DOCS: **60% Construction Package**
PLANS DATED: **05/05/2025**
SPECIFICATIONS: **05/08/2025**
ADDENDUM: **-**

JCI HVAC BILL OF MATERIALS

ITEM	QTY	TAG	SYSTEM DESCRIPTIONS
I	3	CH-1, 2 & 3	HOUSE CHILLERS - Water Cooled Magnetic Bearing
II	1	HRC-1	HEAT RECOVERY CHILLER - Water Cooled Screw
III	3	PCHP-1, 2 & 3	PCA GLYCOL CHILLERS - Water Cooled Centrifugal

Johnson Controls' standard warranty for chillers and air-handlers begin upon startup or 6 months after shipment, whichever comes first. If unit startup will occur more than 6 months after shipment, long term storage preparation and periodic inspections may be required at additional cost to the buyer. If these procedures are not followed, the warranty will be voided. Please contact your JCI representative for more details.

ITEM I: House Chillers - Water Cooled Magnetic Bearing (Model: YMC2)

(QTY (3); UNIT TAGS: CH-1, 2 & 3)

- 900-Tons Each
- Motor: 460 volts, 3 phase, 60 Hz
 - Motor Enclosure: Hermetically Sealed
- Variable Speed Drive with **IEEE Active Harmonic Filter (<5% THD)**, factory mounted and wired
- Refrigerant: R-513A
- Refrigerant Isolation Valves
- Evaporator:
 - **Marine Water Boxes** rated for 150 psig water-side pressure
 - Water Box Hinges (Both Ends)
 - **0.028" Tube Thickness**
 - Flow Sensors, factory mounted and wired
 - Factory Thermal Insulation for Evaporator 1-1/2 inches
 - **Epoxy Coated Tube Sheets & Water Boxes**
- Condenser:
 - **Marine Water Boxes** rated for 150 psig water-side pressure
 - Water Box Hinges (Both Ends)
 - **0.035" Tube Thickness**
 - Flow Sensors, factory mounted and wired
 - **Epoxy Coated Tube Sheets & Water Boxes**
- **18-month (1.5 years) of Delayed Start-up maintenance/inspections by JCI Service (Required for warranty)**
- **2 Year PSA Maintenance beginning on date of start-up**
- **Parts, Labor & Refrigerant Warranty: 66 months (Includes 18-months of Delayed Start-up) from shipment or 48 Months (4 Years) from date of start-up.**
- **Factory Performance Test (4 points only) – NO WITNESS**
- Smart Equipment Board with BACnet Compatibility
- Connected Services
- **Unit Shipped Form 2 – Fully Assembled, refrigerant shipped separately**
- Chiller Start up (PCAT)

Items included but Installed by Others:

- Neoprene Isolators

Items NOT included:

- **Maintenance Agreement**
- **Factory or Field Vibration Analysis**
- **Custom Paint Color**
- Hauling, Unloading, Rigging and Installation of Equipment
- Direct rig is not included. Expectation is equipment will be shipped to a rigging yard or a laydown area and partial shipment will be accepted.
- Taxes, Delayed Shipment, Expedited Freight, Delayed Start-up and Long Term Storage
- Insulation on water boxes/end plates/nozzles

- Valves for vents and drains
- Pressure gauges for chilled water lines
- Relief piping to the atmosphere
- Piping and Wiring
- Evaporator and Condenser Flow/Differential Pressure Switch
- Disassembly / Reassembly of chiller
- Epoxy Coating or Sacrificial Anodes
- Eddy Current Testing
- Factory Witness Testing
- Extended Warranty
- Seismic Certification unless otherwise noted and detailed above
- Anything not specifically listed above

ITEM II: HEAT RECOVERY CHILLER - Water Cooled Screw (Model: YVWA)

(QTY (1); UNIT TAG: HRC-1)

- 2250 MBH (heating) / 130-Tons (cooling)
- Refrigerant Type: R-513A
- Power: 460-3-60.0 Application
- Evap: 3pass; Cond: 3pass
- Power Connection: SP Circuit Breaker w/Lockable Handle
- Variable Speed Drive with **IEEE Active Harmonic Filter (<5% THD)**, factory mounted and wired
- Connected Services Ready – BACnet/Modbus/N2
- Dual Pressure Relief Valves
- Optimized Heat Pump Screw Compressor
- **Single Circuit**
- ASME Pressure Vessel & Associated Codes
- Evaporator:
 - Compact Water Boxes rated for 150 psig water-side pressure
 - **0.028" Tube Thickness**
 - 3-pass Evap. Left hand side Inlet
 - Evaporator Water Connection: R-1214 .025 Wall MT#621
 - Factory Thermal Insulation for Evaporator 1 1/2 inches
 - **Epoxy Coated Tube Sheets & Water Boxes**
- Condenser:
 - Compact Water Boxes rated for 150 psig water-side pressure
 - **0.035" Tube Thickness**
 - 3-pass Cond. Left hand side Inlet
 - Condenser Water Connection: Victaulic Groove
 - Factory Thermal Insulation for Condenser – 3/4 inches
 - **Epoxy Coated Tube Sheets & Water Boxes**
- **Low Sound Kit (Level 1 Reduction)**
- **Unit Shipped Form 2 – Fully Assembled, refrigerant shipped separately**
- **18-month (1.5 years) of Delayed Start-up maintenance/inspections by JCI Service (Required for warranty)**
- **2 Year PSA Maintenance beginning on date of start-up**
- **Parts, Labor & Refrigerant Warranty: 66 months (Includes 18-months of Delayed Start-up) from shipment or 48 Months (4 Years) from date of start-up.**
- **Factory Performance Test (4 points only) – NO WITNESS**
- Chiller Start up (PCAT)

Items NOT included:

- **Maintenance Agreement**
- **Factory or Field Vibration Analysis**
- **Custom Paint Color**
- Hauling, Unloading, Rigging and Installation of Equipment
- Direct rig is not included. Expectation is equipment will be shipped to a rigging yard or a laydown area and partial shipment will be accepted.
- Taxes, Delayed Shipment, Expedited Freight, Delayed Start-up and Long Term Storage
- Insulation on water boxes/end plates/nozzles
- Valves for vents and drains
- Pressure gauges for chilled water lines
- Relief piping to the atmosphere
- Piping and Wiring
- Evaporator and Condenser Flow/Differential Pressure Switch
- Disassembly / Reassembly of chiller
- Epoxy Coating or Sacrificial Anodes

- Eddy Current Testing
- Factory Witness Testing
- Extended Warranty
- Seismic Certification unless otherwise noted and detailed above
- Anything not specifically listed above

ITEM III: PCA GLYCOL CHILLERS - Water Cooled Centrifugal (Model YK)

(QTY (3); UNIT TAGS: PCHP-1, 2 & 3)

- 300-Tons EACH
- Motor: 460 volts, 3 phase, 60 Hz
 - Motor Enclosure: ODP
- Variable Speed Drive with **IEEE Active Harmonic Filter (<5% THD)**, factory mounted and wired
- Refrigerant: R-513a
- Refrigerant Isolation Valves
- Evaporator:
 - **Marine Water Boxes** rated for 150 psig water-side pressure
 - Water Box Hinges (Both Ends)
 - 0.028" Tube Thickness
 - Victaulic Connections
 - Flow Sensors, factory mounted and wired
 - Factory Thermal Insulation for Evaporator 1 1/2 inches
 - **Epoxy Coated Tube Sheets & Water Boxes**
- Condenser:
 - **Marine Water Boxes** rated for 150 psig water-side pressure
 - Water Box Hinges (Both Ends)
 - 0.035" Tube Thickness
 - Victaulic Connections
 - Flow Sensors, factory mounted and wired
 - **Epoxy Coated Tube Sheets & Water Boxes**
- Smart Equipment Board with BACnet Compatibility
- Connected Services
- **Unit Shipped Form 2 – Fully Assembled, refrigerant shipped separately**
- **Factory Performance Test – NO WITNESS ***Factory Test will be with Water Only – NO GLYCOL TESTING*****
- **18-month (1.5 years) of Delayed Start-up maintenance/inspections by JCI Service (Required for warranty)**
- **2 Year PSA Maintenance beginning on date of start-up**
- **Parts, Labor & Refrigerant Warranty: 66 months (Includes 18-months of Delayed Start-up) from shipment or 48 Months (4 Years) from date of start-up.**
- **Factory Performance Test (4 points only) – NO WITNESS**
- Chiller Start up (PCAT) - Start-up must occur within 6 months of shipment.

Items included but Installed by Others:

- Neoprene Isolators

Items NOT included:

- **Maintenance Agreement**
- **Factory or Field Vibration Analysis**
- **Custom Paint Color**
- Hauling, Unloading, Rigging and Installation of Equipment
- Taxes, Delayed Shipment, Expedited Freight, Delayed Start-up and Long Term Storage
- Valves for vents and drains
- Pressure gauges for chilled water lines
- Relief piping to the atmosphere
- Piping and Wiring
- Evaporator and Condenser Flow/Differential Pressure Switch
- Disassembly / Reassembly of chiller
- Epoxy Coating or Sacrificial Anodes
- Eddy Current Testing
- Factory Witness Testing
- Extended Warranty
- Seismic Certification unless otherwise noted and detailed above
- Anything not specifically listed above

PRICING:

All pricing is FOB Factory with full freight allowed to jobsite, not including any taxes, fees or storage. Price is valid for 30 days from quotation. Net 30 Payment terms must be referenced on purchase order. Pricing is based on proposed Schedule of Values.

Equipment Pricing:

TOTAL PRICE: ITEMS I, II & III ----- \$3,722,928.00

EXTENDED WARRANTY OPTION (YEARS 5-10)----- \$122,452.00

*****Parts, Labor & Refrigerant Warranty: 138 months (Includes 18-months of Delayed Start-up) from shipment or 120 Months (10 Years) from date of start-up.**

Maintenance Pricing:

TOTAL PRICE (Years 3-4 PSA) all chillers-----\$243,841.00

***** Follows years 1 & 2 from date of start-up**

TOTAL PRICE (Years 5-10 PSA) all chillers ----- \$904,798.00

***** Follows years 1-4 from date of start-up**

*****Must purchase extended warranty years 5-10 shown above**

SEE ATTACHED JCI SERVICE PROPOSAL FOR SPECIFIC DETAILS ON MAINTENANCE

The warranty cannot exceed 10 years from date of start-up or a max of 138 months from date of shipment.

Note: Direct rig is not included. Equipment will be shipped to a rigging yard or a laydown area. Partial shipment will be accepted.

Proposed Schedule of Values

~~Approved Submittals and Release for Fabrication — 25% Payment~~

~~Shipment From Factory — 75% Payment~~

~~Note: Milestone payments are subject to the JCI cancellation clause that is part of the Terms and Conditions included in this proposal.~~

We appreciate the opportunity, and please do not hesitate to contact me directly with any questions regarding this scope of work.

Best Regards,

Tim Hart

Slade Ross Inc. - Sales Representative for Johnson Controls

~~Important:~~ This proposal incorporates by reference the Terms and Conditions attached.

This proposal is hereby accepted, and Johnson Controls is authorized to proceed with the work, subject to credit approval by Johnson Controls, Inc. Milwaukee, WI.



Date: June, 02 2025

Kelley Crane Rental

Quotation

Quote No : FO-124674

Customer : BCH Mechanical
6354 118th Ave.
Largo ,FL 33773

Quoted To : Travis Lau

Phone : (813) 309-9892

Fax : (727) 545-1801

Email : travis.lau@bchmechanical.com

Job Site : Tampa International Airport
4100 George J Bean Parkway
Tampa, FL 33607

Salesperson : Jason, Dixon

Phone : (727) 743-4167

Fax : (727) 954-5652

Email : jason@kelleyequipment.com

Item Description	Quantity	Unit Meas	Rate	Amount
Storage Fee \$250 Per Month Per Unit	6.00	Month	\$1,750.00	\$10,500.00
Load / Unload Fee Per Load Cost	14.00	Each	\$550.00	\$7,700.00
Truck & Trailer 4 Hour Minimum Per Day - portal to portal	28.00	Hour	\$150.00	\$4,200.00
Truck and Trailer Overtime	0.00	Hour	\$50.00	\$0.00
Truck and Trailer Double-Time	0.00	Hour	\$100.00	\$0.00
Fuel Surcharge	1.00	%	11.00%	\$2,464.00
Estimated Minimum Total				\$24,864.00

Description Of Work

TPA Airside D: Customer requested quote to unload, store, reload and transport to jobsite (7) larger size chillers

Lift Plans or any special paperwork that Kelley Equipment is required to provide will be subject to additional charges.

Quote is valid for 10 days - All quotes are subject to availability at time of order - Quotes are subject to sales rep visit and site evaluation upon order of crane



Design Assist Subcontractor Back-up

Long Lead

GMF Steel Group

July 15th, 2025

TPA Airside D – Mill Order – Supplement A

Dear Sir:

We wish to submit for your approval the following estimate based on S-Dwgs 60% Set Dated 4/10/25. If favored with an order for this product, GMF Steel Group reserves the right to modify the bid based on receipt of additional information, specifications and/or drawings, which were not included in the bid package.

1) **Structural Steel – Main Members in 60% Drawings.....\$15,463,536.00**

a. **See breakouts on starting on Pg. 3**

Mill Selection Process:

Once GMF was awarded the design assist contract, GMF engaged with all the major hot roll beam mills in the Southeast to begin discussions regarding pricing, escalation, lead times, etc. for the Airside D project. Pricing and lead times were consistent throughout, but Nucor stood out as more willing to negotiate terms, offered risk protection against future escalation through a project pricing agreement, held pricing longer than the others, and gave GMF an option to cancel the commitment without penalty in case the project did not move forward or if GMF was not awarded the construction contract. In addition to these advantages, Nucor produces proprietary materials that are required for this project. The other mills could not supply all the WF beam materials and required a hard commitment to purchase the tonnage, which GMF could not do because it was not under contract for this scope. This proactive negotiation by GMF with Nucor has already saved the Airside D project hundreds of thousands of dollars in material costs. Nucor has the largest production capacity, provides all of the required hot roll beam materials, offered pricing commitments that the others would not, and has been committed to the project and very engaged with GMF since the beginning.

Scope of Work



TPA Airside D - Mill Order - Supplement A
Tampa, FL

[illegible]

We appreciate the opportunity to provide this quotation.
If you have any questions, please call.

Sincerely,

Jason Davis


Jason Davis, Chief Estimator


GMF Steel Group


Gmfsteel.com

Jason.davis@gmfsteel.com

Phone: 863-577-0210

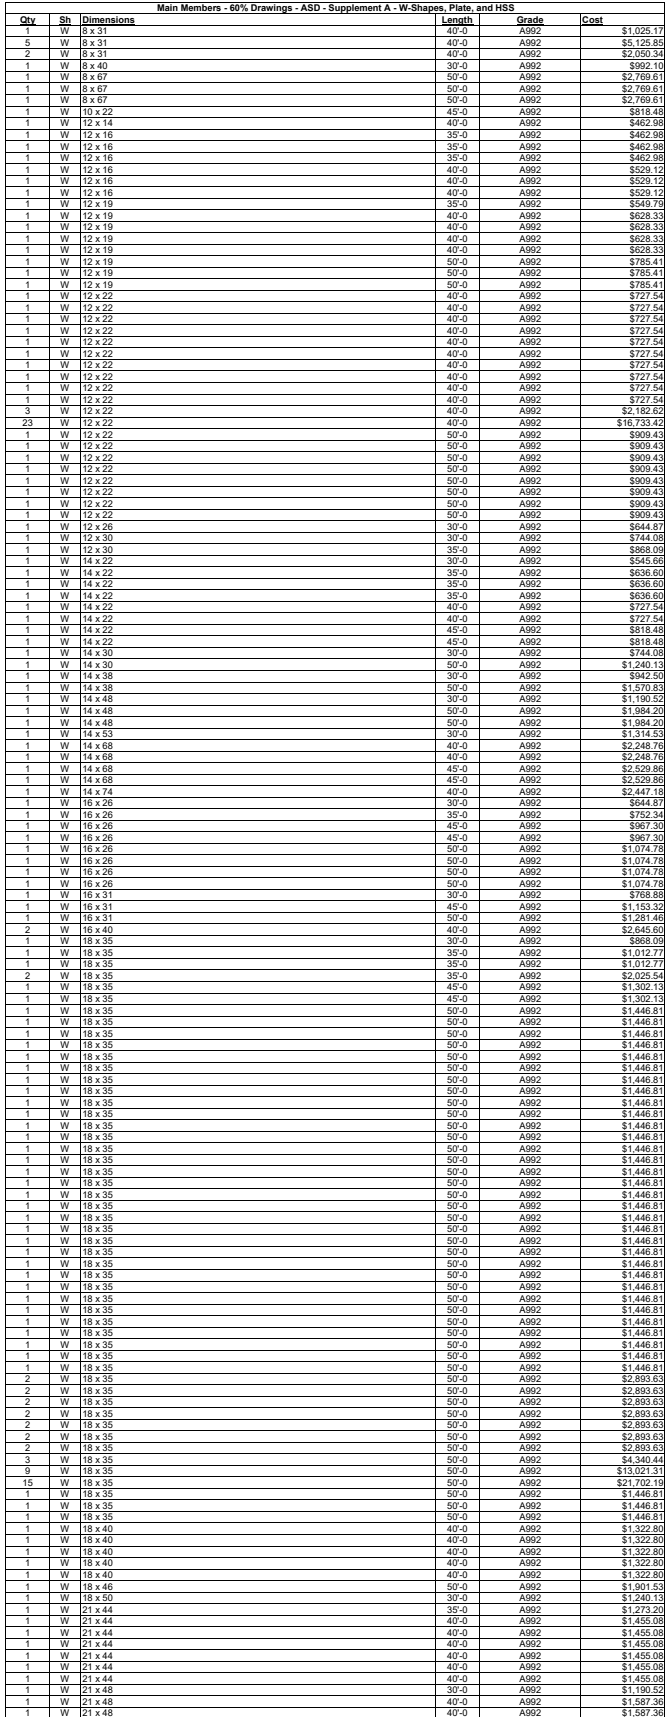

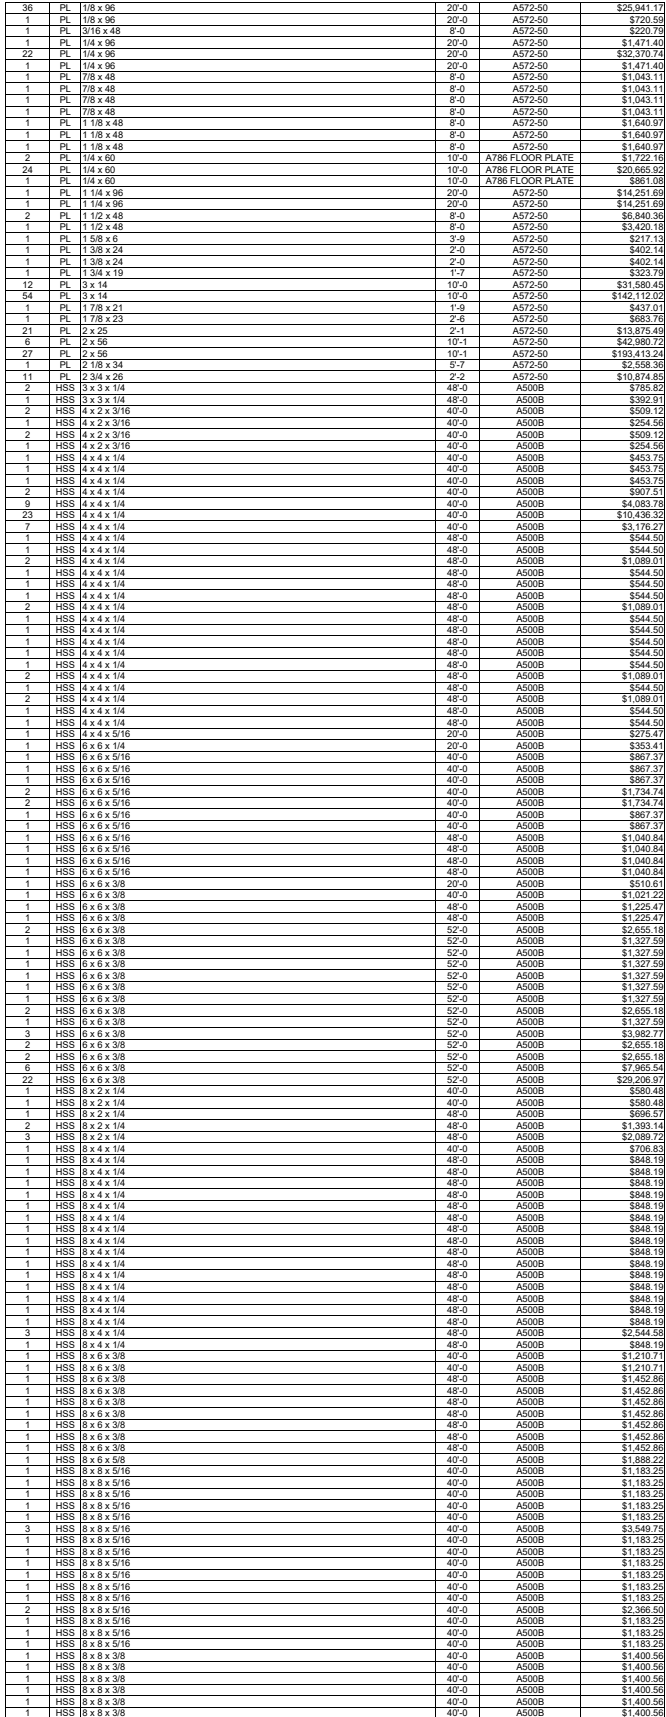

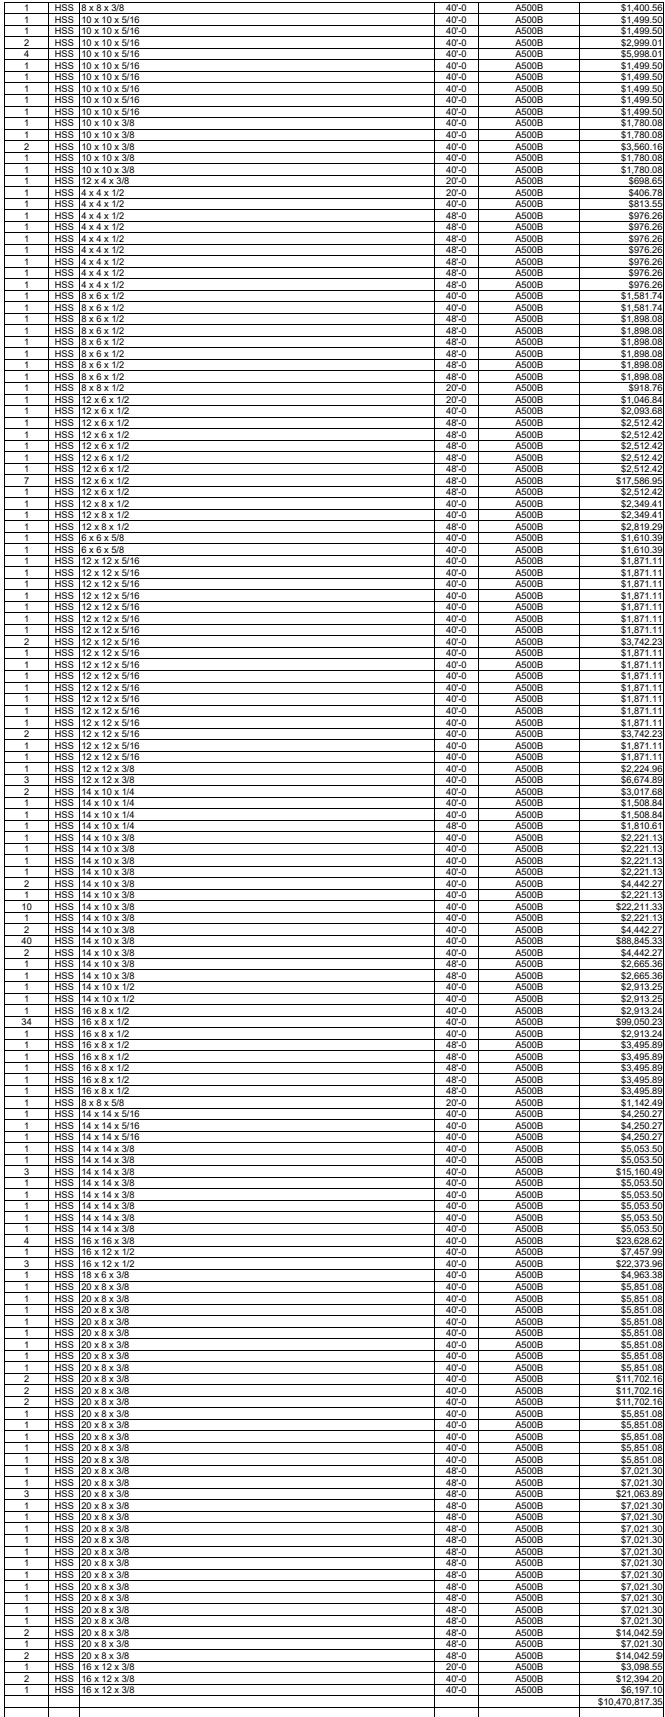



	Shop Labor	3154.23	\$ 131.67	\$ 415,317.64
	*Unload			
	*Handling Material			
	Logistics - Month	6	\$ 20,000.00	\$ 120,000.00
	Materials			\$ 11,006,134.99
	Tax			\$ 660,443.10
	Subtotal			\$ 11,666,578.09
	Detailing - Main Member Modeling	5257.05	\$ 90.00	\$ 473,134.70
	Detailing - Secondary Steel & Misc. Items	2271.25	\$ 150.00	\$ 340,687.50
	Bracing & Engineering	5257.05	\$ 40.00	\$ 210,282.09
	DBE	2.5%		\$ 312,010.01
	GCS:	-		\$ 310,726.52
	Insurance:	1%		\$ 133,134.19
	Markup:	15%		\$ 2,016,982.96
	Total - ASD			\$ 15,463,536.06

Narratives:	
Shop Labor:	The shop at this stage is being calculated based on a % per Ton. We used an average of 0.6 Shop Hours per Ton. The Shop rate is a blended average between Operator, Machine, Equipment, and helper for the Unloading/Handling logistics.
Logistics - Month:	GMF expects to fully use the Rail Yard for this project. Additionally, from the Rail Yard, GMF also expects to use approx. 25% of the Drane Field Road (Plant) laydown to accommodate the project for a duration of 6 Months.
Tax:	6% Tax on overall value, including 7.5% in the first \$5,000
Detailing:	See attached. The detailing was figured based on Tonnage, a range of \$90-150/Ton, depending on the complexity of the structure. The \$90/Ton rate was applied to Main members based on the expected Mill Order tonnage, and the \$150/Ton was applied to all the Secondary/Misc. Steel based on current allowances for steel that is not yet shown on the
Bracing & Engineering:	GMF is in the process of obtaining a formal quote for the project for the Bracing Erection Engineering required. The initial feedback by the erection engineer is that the rate would be approx. \$40/Ton.
GCS:	Expected GCS for this section of the project.
Insurance:	1% of values.
Markup:	15% on all direct costs.

June 19, 2025

Project: Airport Pricing

Customer: GMF

Mr. Jacintho,

Thanks for the opportunity to provide ROM detailing an engineering for the Airport pricing we discussed. We could estimate the following per ton rates for an Architectural structure in the 5000-7000 ton range:

Structural Steel- \$90/ton

Secondary Steel/Connections- \$150/ton.

Let me know when you have additional design information and we can work to finalize the pricing noted above.

Thanks,



Ted Hulsman PE

Exec. V.P./ COO



+1 205 267 5955



+1 812 243 4966



thulsman@4ovation.com



www.4ovation.com



4411 Briarwood Drive, Copley,
Ohio 44321



GMP Supplement A General Conditions

The attached General Conditions and Staffing Budgets support a robust team for the foundation duration through the end of calendar year 2026, as outlined in the attached schedule and staff chart. This staffing plan ensures the successful execution of the Airside D Program, providing the necessary personnel to meet project demands. All project general conditions and general requirements for the time period of January 1st, 2027 through project completion are not included herein and will be included in forthcoming supplemental GMP submissions. No general conditions or general requirements for the Westside Checked Baggage Screening System / Centralized Checked Baggage Screening project are included in this submission. General conditions and general requirements for this scope of work will be included in forthcoming supplemental GMP submissions.

Additional general conditions are included to support field operations and the foundations contractor.

The General Conditions report is attached.

*** Beige cells have been funded in the enabling GMP. Supplement A funding is shown in the blue cells. ***

The highlighted months below were unused during the Enabling phase and have been removed from the General Conditions in this Supplemental A GMP.

[illegible]

*** Beige cells have been funded in the enabling GMP. Supplement A funding is shown in the blue cells. ***

*** Beige cells have been funded in the enabling GMP. Supplement A funding is shown in the blue cells. ***				30% Design					Enabling Board App					Design Assist On E					60% Design - Frnds					ITB Board App					90% Design - Core					FND Board App					100% Design					Core & Shell Boarc											
Project:				2024																	2025																	2026																	
Location:				AUG	SEP	OCT	NOV	DEC	JAN	FEB	MAR	APR	MAY	JUN	JUL	AUG	SEP	OCT	NOV	DEC	JAN	FEB	MAR	APR	MAY	JUN	JUL	AUG	SEP	OCT	NOV	DEC																							
Date:				1	2	3	4	5	6	7	8	9	10	11	12	13	14	15	16	17	18	19	20	21	22	23	24	25	26	27	28	29																							
Area Superintendent - 2	Field	AS	3 - Foundations																							1	1	1	1	1			5																						
Field Engineer - 2	Field	FE	3 - Foundations																							1	1	1	1				4																						
Field Engineer - 3	Field	FE	3 - Foundations													1	1									1	1	1	1	1	1		8																						
Field Engineer - TBD	Field	FE	3 - Foundations													1	1	1	1	1	1	1	1	1	1	1	1	1	1	1	1	1	17																						
Field Engineer - TBD	Field	FE	3 - Foundations													1	1	1	1	1	1	1	1	1	1	1	1	1	1	1	1	1	17																						
Office Engineer - 2	Office	OE	3 - Foundations																								1	1	1				3																						
Office Engineer - 3	Office	OE	3 - Foundations																								1	1	1	1	1	1	6																						
Project Superintendent - 1	Field	PS	4 - ASD Civil/ Finishes																												1	1	2																						
Project Manager - 1	Office	PM	4 - ASD Civil/ Finishes																											1	1		2																						
Area Superintendent - 11	Field	AS	4 - ASD Civil/Truck/GSE																							1	1	1	1	1	1	1	6																						
Area Superintendent - 12	Field	AS	4 - ASD Civil/Truck/GSE																							1	1	1	1	1	1	1	6																						
Project Estimator - 1 - Michael August (F&F)	Office	Estimating	4 - ASD Civil/Truck/GSE																							1	1	1	1	1	1	1	6																						
Field Engineer - 16	Field	FE	4 - ASD Civil/Truck/GSE																							1	1	1	1	1	1	1	6																						
Field Engineer - 17	Field	FE	4 - ASD Civil/Truck/GSE																							1	1	1	1	1	1	1	6																						
Field Engineer - 18	Field	FE	4 - ASD Civil/Truck/GSE																							1	1	1	1	1	1	1	6																						
Field Engineer - 19	Field	FE	4 - ASD Civil/Truck/GSE																							1	1	1	1	1	1	1	6																						
Office Engineer - 14	Office	OE	4 - ASD Civil/Truck/GSE																							1	1	1	1	1	1	1	6																						
Office Engineer - 15	Office	OE	4 - ASD Civil/Truck/GSE																							1	1	1	1	1	1	1	6																						
QC Lead - 7	Field	QCE	4 - ASD Civil/Truck/GSE																							1	1	1	1	1	1	1	6																						
Project Engineer - 8	Office	PE	4 - ASD Civil/Truck/GSE																							1	1	1	1	1	1	1	6																						
Project Engineer - 1	Office	PE	5 - ASD Structure / Skin																							1	1	1	1	1	1	1	6																						
Office Engineer - 1	Office	OE	5 - ASD Structure / Skin																							1	1	1	1	1	1	1	6																						
Field Engineer - 10	Field	FE	5 - ASD Structure / Skin																							1	1	1	1	1	1	1	6																						
Field Engineer - 11	Field	FE	5 - ASD Structure / Skin																							1	1	1	1	1	1	1	6																						
Area Superintendent - 7	Field	AS	5 - ASD Structure / Skin																							1	1	1	1	1	1	1	6																						
VDC Engineer - 2 - TBD (Beck)	Office	VDCE	5 - ASD Structure / Skin																							1	1	1	1	1	1	1	6																						
Project Superintendent - 3 - TBD (Beck)	Field	PS	5 - ASD Structure / Skin																							1	1	1	1	1	1	1	6																						
Project Manager - 4	Office	PM	5 - ASD Structure / Skin																							1	1	1	1	1	1	1	6																						
Project Engineer - 6	Office	PE	5 - ASD Structure / Skin																							1	1	1	1	1	1	1	6																						
Area Superintendent - 8	Field	AS	5 - ASD Structure / Skin																							1	1	1	1	1	1	1	6																						
Area Superintendent - 9	Field	AS	5 - ASD Structure / Skin																							1	1	1	1	1	1	1	6																						
Field Engineer - 3	Field	FE	5 - ASD Structure / Skin																														0																						
Field Engineer - 7	Field	FE	5 - ASD Structure / Skin																							1	1	1	1	1	1	1	6																						
Field Engineer - 8	Field	FE	5 - ASD Structure / Skin																							1	1	1	1	1	1	1	6																						
Field Engineer - 9	Field	FE	5 - ASD Structure / Skin																							1	1	1	1	1	1	1	6																						
Office Engineer - 7	Office	OE	5 - ASD Structure / Skin																							1	1	1	1	1	1	1	6																						
Office Engineer - 8	Office	OE	5 - ASD Structure / Skin																							1	1	1	1	1	1	1	6																						
Office Engineer - 9	Office	OE	5 - ASD Structure / Skin																							1	1	1	1	1	1	1	6																						
QC Lead - 1	Field	QCE	6 - ASD MEP																									1	1	1	1	4																							
Field Engineer - 12	Field	FE	6 - ASD MEP																							1	1	1	1	1	1	1	6																						
Field Engineer - 13	Field	FE	6 - ASD MEP																							1	1	1	1	1	1	1	6																						
Office Engineer - 11	Office	OE	6 - ASD MEP																							1	1	1	1	1	1	1	6																						
Field Engineer - 14	Field	FE	6 - ASD MEP																							1	1	1	1	1	1	1	6																						
Office Engineer - 12	Office	OE	6 - ASD MEP																							1	1	1	1	1	1	1	6																						
Office Engineer - 13 - TBD (Beck)	Office	OE	6 - ASD MEP																							1	1	1	1	1	1	1	6																						
QC Lead - 5	Field	QCE	6 - ASD MEP																							1	1	1	1	1	1	1	6																						
QC Lead - 6	Field	QCE	6 - ASD MEP																							1	1	1	1	1	1	1	6																						
Project Estimator - 2	Office	Estimating	6 - ASD MEP																							1	1	1	1	1	1	1	6																						
VDC Engineer - Avery Thompson	Office	VDCE	6 - ASD MEP																							1	1	1	1	1	1	1	6																						
Project Engineer - 7	Office	PE	6 - ASD MEP																							1	1	1	1	1	1	1	6																						
Area Superintendent -10 - TBD (Beck)	Field	AS	6 - ASD MEP																							1	1	1	1	1	1	1	6																						
Project Manager - 2	Office	PM	6 - ASD MEP - ORAT																							1	1	1	1	1	1	1	6																						
Project Superintendent - 4	Field	PS	6 - ASD MEP & ORAT																							1	1	1	1	1	1	1	6																						
Field Engineer - 1	Field	FE	7 - ASD Baggage																														0																						
Area Superintendent - 2	Field	AS	7 - ASD Baggage																													1	1																						
Area Superintendent - 6	Field	AS	7 - ASD Baggage																												1		2																						
Project Engineer - 4	Office	PE	7 - ASD Baggage																							1	1	1	1	1	1	1	6																						
Field Engineer - 2	Field	FE	7 - ASD Baggage																												1		2																						
Office Engineer - 6	Office	OE	7 - ASD Baggage			</	

*** Beige cells have been funded in the enabling GMP. Supplement A funding is shown in the blue cells. ***

*** Beige cells have been funded in the enabling GMP. Supplement A funding is shown in the blue cells. ***				30% Design	Enabling Board App	Design Assist On E	60% Design - Frnds	ITB Board App	80% Design - Core	FND Board App	100% Design	Core & Shell Boarc																					
Project:				2024					2025												2026												
Location:				AUG	SEP	OCT	NOV	DEC	JAN	FEB	MAR	APR	MAY	JUN	JUL	AUG	SEP	OCT	NOV	DEC	JAN	FEB	MAR	APR	MAY	JUN	JUL	AUG	SEP	OCT	NOV	DEC	
Date:				1	2	3	4	5	6	7	8	9	10	11	12	13	14	15	16	17	18	19	20	21	22	23	24	25	26	27	28	29	
Office Engineer - 10	Office	OE	8 - ASD Finishes																							1	1	1	1	1	1	6	
Field Engineer - 11	Field	FE	8 - ASD Finishes																													0	
Area Superintendent - 14	Field	AS	8 - ASD Finishes																											1	1	2	
Field Engineer - 20	Field	FE	8 - ASD Finishes																										1	1	1	4	
Office Engineer - 16	Office	OE	8 - ASD Finishes																							1	1	1	1	1	1	6	
Office Engineer - 17	Office	OE	8 - ASD Finishes																							1	1	1	1	1	1	6	
Office Engineer - 2	Office	OE	8 - ASD Finishes																										1	1	1	3	
Field Engineer - 21	Field	FE	8 - ASD Finishes																									1	1	1	1	4	
Field Engineer - 22	Field	FE	8 - ASD Finishes																											1	1	2	
Field Engineer - 23	Field	FE	8 - ASD Finishes																											1	1	2	
Project Estimator - 3	Office	Estimating	8 - ASD Finishes																							1	1	1	1	1	1	6	
QC Lead - 8	Field	QCE	8 - ASD Finishes																							1	1	1	1	1	1	6	
Project Engineer - 9 - TBD (Beck)	Office	PE	8 - ASD Finishes																							1	1	1	1	1	1	6	
Safety Engineer - 1	Field	SE	9 - Airlines & Main Term																													0	
Office Engineer - 1	Office	OE	9 - Airlines & Main Term																													0	
Office Engineer - 12	Office	OE	9 - Airlines & Main Term																													0	
Project Superintendent - 3 - TBD (Beck)	Field	PS	9 - Airlines & Main Term																													0	
Project Engineer - 6	Office	PE	9 - Airlines & Main Term																													0	
Area Superintendent - 8	Field	AS	9 - Airlines & Main Term																													0	
Field Engineer - 7	Field	FE	9 - Airlines & Main Term																													0	
Field Engineer - 8	Field	FE	9 - Airlines & Main Term																													0	
QC Lead - 9	Field	QCE	9 - Airlines & Main Term																													0	
Project Manager - 4	Office	PM	9 - Airlines & Main Term																													0	
																																0	
																																0	
				0	0	0	0	0	0	0	0	0	0	0	0	12	13	12	13	13	11	11	11	11	11	12	104	98.2	102	102	107	105	749.2

Supplement A General Conditions / General Requirements

Selfwork Duration:

Job Size: 597,998 sf

Client: Hillsborough County Airport Authority

Architect: HNTB

Sort Sequence:

L = Lump Sum R = Rate A = Allowance
 F = Full Job Duration S = Supp A Incremental Funding
 C = Duration in Staff Chart

Project: TPA Airside D - Supplement A

Estimate: Working - GCs - TIA Airside D Sup A to 2026 Funding

Estimator: James Cobb

Report Date: 7/25/2025 9:27 AM

GC's Sort/Phase/Items	Quantity	L/V/A	Duration	WH/Unit	Unit/WH	Labor			Unit Cost	Amount	Material		Subcontract		Equipment		Total	
						Hours	\$ / Hour				Unit Cost	Amount	Unit Cost	Amount	Unit Cost	Amount	Unit Cost	Amount
Items						867,143	16.81			14,578,462		307,524		5,017,138		752,430		20,655,554
GC - General Conditions Item						272,648	53.38			14,553,202		164,726		367,170		266,027		15,351,124
01-10-10.00 - Supervision and Administration						124,104	117.27			14,553,202								14,553,202
Add Adjustment for Partner Participation	185. mnth	R	C	173.330	0.01	32,066	175.4	30,402.		5,624,370							30,402.	5,624,370
Delete Adjustment for HPCC Bare Wages	(185.) mnth	R	C	173.330	0.01	(32,066)	85.28	14,781.		(2,734,485)							14,781.	(2,734,485)
Program Director	4. mnth	R	C	173.330	0.01	693	177.98	30,848.44		123,394							30,848.44	123,394
General Superintendent	4. mnth	R	C	173.330	0.01	693	167.78	29,081.86		116,327							29,081.86	116,327
Project Manager for Construction	4. mnth	R	C	173.330	0.01	693	155.21	26,902.48		107,610							26,902.48	107,610
Project Manager for Design Assist	1. mnth	R	C	173.330	0.01	173	155.21	26,902.48		26,902							26,902.48	26,902
Project Manager	19. mnth	R	C	173.330	0.01	3,293	155.21	26,902.48		511,147							26,902.48	511,147
Project Superintendent	18. mnth	R	C	173.330	0.01	3,120	128.68	22,303.97		401,471							22,303.97	401,471
Senior Project Superintendent	4. mnth	R	C	173.330	0.01	693	128.68	22,303.97		89,216							22,303.97	89,216
Area Superintendent	66. mnth	R	C	173.330	0.01	11,440	106.53	18,464.36		1,218,648							18,464.36	1,218,648
Low Voltage / Special Systems Integrator	6. mnth	R	C	173.330	0.01	1,040	106.53	18,464.36		110,786							18,464.36	110,786
MEP Systems Integrator	mnth	R	C							0								0
Project Engineer	59. mnth	R	C	173.330	0.01	10,226	88.44	15,329.58		904,445							15,329.58	904,445
Scheduler	4. mnth	R	C	173.330	0.01	693	113.42	19,659.5		78,638							19,659.5	78,638
Safety Admin	6. mnth	R	C	173.330	0.01	1,040	45.99	7,971.24		47,827							7,971.24	47,827
Safety Engineer	12. mnth	R	C	173.330	0.01	2,080	82.72	14,338.13		172,058							14,338.13	172,058
Safety Manager (Sr.)	6. mnth	R	C	173.330	0.01	1,040	116.76	20,238.15		121,429							20,238.15	121,429
CQC Admin	6. mnth	R	C	173.330	0.01	1,040	45.99	7,971.24		47,827							7,971.24	47,827
CQC Lead	39. mnth	R	C	173.330	0.01	6,760	125.28	21,714.51		846,866							21,714.51	846,866
CQC Manager	40. mnth	R	C	173.330	0.01	6,933	147.66	25,593.77		1,023,751							25,593.77	1,023,751
Senior VDC Manager	mnth	R	C							0								0
VDC Engineer	12. mnth	R	C	173.330	0.01	2,080	117.49	20,364.33		244,372							20,364.33	244,372
VDC Manager	4. mnth	R	C	173.330	0.01	693	142.77	24,746.53		98,986							24,746.53	98,986
Document Control Manager (ITB Support)	17. mnth	R	C	173.330	0.01	2,947	72.45	12,557.13		213,471							12,557.13	213,471
Document Control Manager (Kahua Support)	51. mnth	R	C	173.330	0.01	8,840	72.45	12,557.13		640,414							12,557.13	640,414
LEED Coordinator	6. mnth	R	C	173.330	0.01	1,040	72.45	12,557.13		75,343							12,557.13	75,343
Office Engineer	90. mnth	R	C	173.330	0.01	15,600	72.45	12,557.13		1,130,142							12,557.13	1,130,142
Design Manager	22. mnth	R	C	173.330	0.01	3,813	162.92	28,238.23		621,241							28,238.23	621,241
Senior Design Manager	mnth	R	C							0								0
Field Engineer	52. mnth	R	C	173.330	0.01	9,013	71.14	12,330.		641,160							12,330.	641,160
Field Engineer	86. mnth	R	C	173.330	0.01	14,906	71.14	12,330.		1,060,380							12,330.	1,060,380
Project Estimator	12. mnth	R	C	173.330	0.01	2,080	122.4	21,215.18		254,582							21,215.18	254,582
Senior Estimator	12. mnth	R	C	173.330	0.01	2,080	122.4	21,215.18		254,582							21,215.18	254,582
Admin / Secretary	23. mnth	R	C	173.330	0.01	3,987	45.99	7,971.24		183,339							7,971.24	183,339
DBE Coordinator	17. mnth	R	C	173.330	0.01	2,947	45.99	7,971.24		135,511							7,971.24	135,511
Job Site Accountant	8. mnth	R	C	173.330	0.01	1,387	92.74	16,074.07		128,593							16,074.07	128,593
Intern	6. mnth	R	C	173.330	0.01	1,040	31.6	5,476.4		32,858							5,476.4	32,858
01-10-20.00 - Misc Supervision and Administration													130,750		37,088			167,838
^^ Field Engineers' Equipment	138. MNTH	L	S												268.75	37,088	268.75	37,088
District Personnel Travel	20. TRIP	L	S										350.	7,000			350.	7,000
Jobsite Travel	150. TRIP	L	S										625.	93,750			625.	93,750
Seminar Travel - Education Non-compensable	TRIP	L	S															0
Intern Housing	6. MNTH	L	S										5,000.	30,000			5,000.	30,000
01-10-30.00 - Plans and Printing																		35,000
Project Plans / Printing	20. set	L	S										500.	10,000			500.	10,000
Laser Scanning - BIM Budget	1. ls	L	S										25,000.	25,000			25,000.	25,000
Staff Training - w/OHP	info																	0
01-10-40.00 - Safety and First Aid						129,824				40,259								40,259
Safety Equipment - Craft w/ craft wages	info																	0
Safety Equipment - Salaried	749. mo	L	S	173.330	0.01	129,824					53.75	40,259					53.75	40,259



Report Date: 7/25/2025 9:27 AM

2

Supplement A General Conditions / General Requirements

Selfwork Duration:

Job Size: 597,998 sf

Client: Hillsborough County Airport Authority

Architect: HNTB

L = Lump Sum R = Rate A = Allowance
 F = Full Job Duration S = Supp A Incremental Funding
 C = Duration in Staff Chart

Project: TPA Airside D - Supplement A

Estimate: Working - GCs - TIA Airside D Sup A to 2026 Funding

Estimator: James Cobb

Report Date: 7/25/2025 9:27 AM

Jobsite Printer - Copies /Maintenance (HP Trailer Type 4)	6. mo	L	S	173.330	0.01	1,040				231.13	1,387	231.13	1,387
Jobsite Printer - Copies /Maintenance (HP Trailer Type 5)	6. mo	L	S	173.330	0.01	1,040				231.13	1,387	231.13	1,387
Laser Scanner	6. mo	L	S	173.330	0.01	1,040				4,140.9	24,845	4,140.9	24,845
Total Station	6. mo	L	S	173.330	0.01	1,040				3,450.75	20,705	3,450.75	20,705
Drinking Water for Trailers (Culligan Water & Ice Combo 5 Trailers)	6. mo	L	S	173.330	0.01	1,040				1,128.75	6,773	1,128.75	6,773
Ice Machine	6. mo	L	S	173.330	0.01	1,040		250.	1,500			250.	1,500
Ice service	6. mo	L	S	173.330	0.01	1,040		450.	2,700			450.	2,700
Employee Break Area Picnic tables (purchase) - w/ Enabling Subcontract	ea												0
Employee Break Area Picnic tables (relocate) - w/ Enabling Subcontract	mh												0
Employee Break Area Tent (monthly maintenance) - w/ Enabling Subcontract	mo												0
Employee Break Area Tent (purchase) - w/ Enabling Subcontract	ea												0
Employee Break Area Tent (relocate) - w/ Enabling Subcontract	ea												0
Employee Parking Area 1 - 3" Asphalt (1500 Cars)	60,245. sy	L	F				38.	2,289,310				38.	2,289,310
Employee Parking Area 1 - 8" Crushed Concrete Base w/ Geogrid (1500 Cars)	60,245. sy	L	F				14.	843,430				14.	843,430
Employee Parking Area 1 - Design & Engineering	1. lsum	L	F				50,000.	50,000				50,000.	50,000
Employee Parking Area 1 - Striping & Wheel Stops	1. lsum	L	F				85,000.	85,000				85,000.	85,000
Plastic Jersey Barriers Pick Up/ Drop Off/ Relocate freight w/ Enabling Subcontract	info												0
Plastic Jersey Barriers Pick Up/ Drop Off/ Relocate labor w/ Enabling Subcontract	info												0
30' wide slide gate - Chain Link - w/ Fencing	info												0
30' wide swing gate - Chain Line - w/ Fencing	info												0
Temp concrete barrier with chain link above & remove - w/ Enabling Subcontract	info												0
CCTV Wireless (2 years) - w/ Enabling Subcontract	info												0
Chain link Fence - w/ Enabling Subcontract	info												0
Craft ID / Project Badging System Upgrade & Additional Supplies - ASD	1. ls	L	S				40,000.	40,000				40,000.	40,000
Electrical for remote guard booths - w/ Enabling Subcontract	info												0
Guard Booth for craft parking access - w/ Enabling Subcontract	info												0
Red AOA Fence (with lights and 3-wire) - w/ Enabling Subcontract	info												0
Security Guard (2 guards + 1 vehicle) - w/ Enabling Subcontract	info												0
Security Guard for craft parking access (2 guards) - w/ Enabling Subcontract	info												0
Temporary Fencing Maintenance - w/ Enabling Subcontract	info												0
Temp. Water Service - w/ Enabling Subcontract	info												0
Temp. Utilities To Office Trailer - w/ Enabling Subcontract	info												0
01-10-60.00 - Building Services and Clean Up						18,026	8,708	398,570				407,278	
Clean-Up Crew Materials, Trash Cans, etc. - w/ Enabling Subcontract	info												0
Composite Clean-Up Crew (4 ea / 3 years) - w/ Enabling Subcontract	info												0
Water, cups, ice for clean up crew - Non-Peak	6. mnth	L	S	173.330	0.01	1,040	2,500.	15,000				2,500.	15,000
Water, cups, ice for clean up crew - Peak	6. mnth	L	S	173.330	0.01	1,040	7,500.	45,000				7,500.	45,000
Dumpster Dump Fees (includes recycling premium)	150. ea	L	S				625.	93,750				625.	93,750
Dumpster Rental	12. mo	L	S	173.330	0.01	2,080	1,000.	12,000				1,000.	12,000
Trash Chutes set up and dismantle	4. ea	L	S				5,800.	23,200				5,800.	23,200
Trash Chutes	80. mo	L	S	173.330	0.01	13,866	2,600.	208,000				2,600.	208,000
10 Gallon Recycling Containers for office workstations - w/ Enabling Subcontract	info												0
50 Gallon Recycling Rolling Containers for trailers - w/ Enabling Subcontract	info												0
Const. Site Trash Cans (55 Gallon Rubbermaid, Heavy Duty) - w/ wheels - w/ Enabling Subcontract	info												0
Const. Site Trash Cans (55 Gallon Rubbermaid, Heavy Duty) - w/o wheels - w/ Enabling Subcontract	info												0
Trash Rolling carts (Rubbermaid hvy. duty 1/2 CY, 1400lbs) - w/ Enabling Subcontract	info												0



Report Date: 7/25/2025 9:27 AM

General Conditions - \$15,351,124
General Requirements - \$5,304,430



HENSEL PHELPS
Plan. Build. Manage.


GMP Supplement A DBE Report

See the following Participation Summary for anticipated participation for the DBE program. Further details on selected subcontractors will be provided in the Subcontractor Recommendation Letters that will be submitted for each trade. Letters of Intent for sub-tier vendors will be provided in the future as appropriate and in accordance with Tampa Airport's DBE Program.

DBE Participation Summary

Trade		Total Value	DBE Value	%
Description				
Enabling GMP		\$ 91,066,666	\$ 15,280,180	17%
Design Assist	Ground Improvements	\$ 5,308,982	\$ 673,585	13%
	Subtier 1 - Reviewing Additional Options with Subcontractor			0%
	GPR - ATI			0%
	BIM Modeling - Unitec / Vivid			0%
	Surveying - On-Point			0%
	QA/QC - Arehna			0%
	Trucking - Iconic			0%
	Fuel - Vivid			0%
Bid Package	Foundations Concrete	\$ 10,968,568	\$ 1,974,342	18%
	Subtier 1 - To be submitted with Award Recommendation		\$ -	0%
Design Assist	GMF			
	Subtier 1 - To be submitted with Award Recommendation	\$ 15,463,536	\$ 14,594,285	94%
Design Assist	APG			
	Subtier 1 - To be submitted with Award Recommendation	\$ 14,575,450	\$ 3,415,456	23%
Design Assist	BCH			
	Subtier 1 - To be submitted with Award Recommendation	\$ 8,391,024	\$ 6,367,934	76%
Design Assist	MC Dean			
	Subtier 1 - To be submitted with Award Recommendation	\$ 2,091,880	\$ 460,214	22%
	Hensel Phelps			
	General Conditions / General Requirements	\$ 20,655,554	\$ 825,000	4%
Totals Supplement A GMP:		\$ 103,329,020	\$ 28,310,816	27.4%

Notwithstanding the information stated above, Hensel Phelps is committed to achieving a project total goal of 12.8% DBE participation on Construction Services for the overall program.

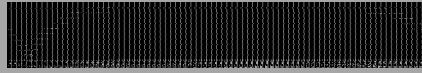

Schedule

HP Project ID No. : 8023226

HCAA Package No. : 8500 23

Airside D - Tampa International Airport

[illegible]

Project Start:

Data Date: 25-Jun-25

Planned Finish: 11-Jan-30

Date Printed: 28-Jul-25 09:57 a.m.

Printed By: Alex Melguizovski

 Current

 Progress

 Critical

◆ Milestones

Summary

Airside D - Tampa International Airport

ASD Development Program

Supp A Schedule

Page 1 of 19

Date _____

Revision

Checked	
---------	--

Approved	
----------	--



HENSEL PHELPS
Plan. Build. Manage.

Project Start:

Data Date: 25-Jun-25

Planned Finish: 11-Jan-30

Date Printed: 28-Jul-25 09:57 a.m.

Printed By: Alex Melguizovski

Current

Progress

Critical

Milestones

Summary

Airside D - Tampa International Airport

ASD Development Program

Supp A Schedule

Page 2 of 19

Date	Revision	Checked	Approved

HENSEL PHELPS

Plan. Build. Manage.

HP Project ID No. : 8023226

HCAA Package No. : 8500 23

Airside D - Tampa International Airport

[illegible]

Project Start:
Data Date: 25-Jun-25
Planned Finish: 11-Jan-30
Date Printed: 28-Jul-25 09:57 a.m.
Printed By: Alex Melguizovski

Current

Progress

Critical

Milestones

Summary

Airside D - Tampa International Airport
ASD Development Program
Supp A Schedule
Page 4 of 19

Date	Revision	Checked	Approved


HENSEL PHELPS
Plan. Build. Manage.

Project Start:
Data Date: 25-Jun-25
Planned Finish: 11-Jan-30
Date Printed: 28-Jul-25 09:57 a.m.
Printed By: Alex Melguizovski

Current

Progress

Critical

Milestones

Summary

Airside D - Tampa International Airport

ASD Development Program


Supp A Schedule

Page 5 of 19

Date	Revision	Checked	Approved



HENSEL PHELPS
 Plan. Build. Manage.

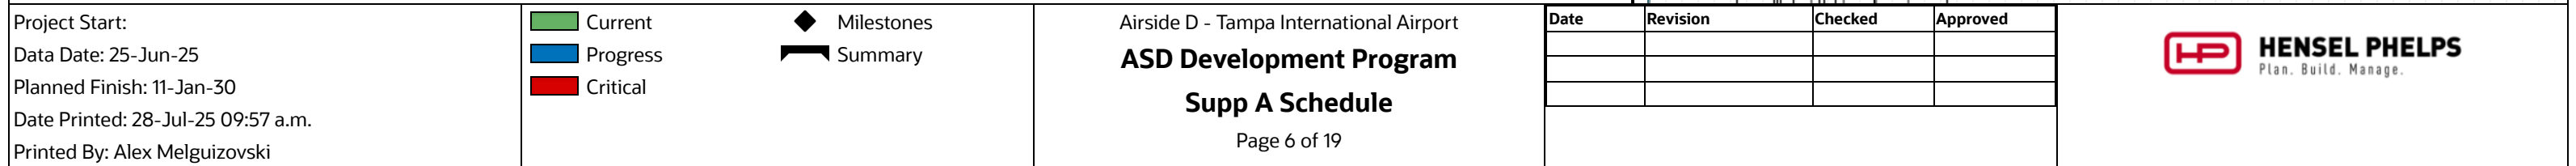

HP Project ID No. : 8023226

HCAA Package No. : 8500 23

Airside D - Tampa International Airport

[illegible]

Project Start:
Data Date: 25-Jun-25
Planned Finish: 11-Jan-30
Date Printed: 28-Jul-25 09:57 a.m.
Printed By: Alex Melguizovski

Current

Progress

Critical

Milestones

Summary

Airside D - Tampa International Airport

ASD Development Program

Supp A Schedule

Page 8 of 19

Date	Revision	Checked	Approved



HENSEL PHELPS
 Plan. Build. Manage.

Project Start:
Data Date: 25-Jun-25
Planned Finish: 11-Jan-30
Date Printed: 28-Jul-25 09:57 a.m.
Printed By: Alex Melguizovski

Current

Progress

Critical

Milestones

Summary

Airside D - Tampa International Airport

ASD Development Program

Supp A Schedule

Page 9 of 19

Date	Revision	Checked	Approved



HENSEL PHELPS
 Plan. Build. Manage.

Project Start:
Data Date: 25-Jun-25
Planned Finish: 11-Jan-30
Date Printed: 28-Jul-25 09:57 a.m.
Printed By: Alex Melguizovski

Current

Progress

Critical

Milestones

Summary

Airside D - Tampa International Airport

ASD Development Program

Supp A Schedule

Page 10 of 19

Date	Revision	Checked	Approved



HENSEL PHELPS
Plan. Build. Manage.

HP Project ID No. : 8023226

HCAA Package No. : 8500 23

Airside D - Tampa International Airport

[illegible]

HP Project ID No. : 8023226

HCAA Package No. : 8500 23

Airside D - Tampa International Airport

[illegible]

HP Project ID No. : 8023226

HCAA Package No. : 8500 23

Airside D - Tampa International Airport

[illegible]

Project Start:
Data Date: 25-Jun-25
Planned Finish: 11-Jan-30
Date Printed: 28-Jul-25 09:57 a.m.
Printed By: Alex Melguizovski

Current

Progress

Critical

Milestones

Summary

Airside D - Tampa International Airport

ASD Development Program

Supp A Schedule

Page 14 of 19

Date	Revision	Checked	Approved



HENSEL PHELPS
 Plan. Build. Manage.

	ID	Name	OD	Start	Finish	TF	2025				2026				2027				2028				2029				2C									
							J	J	A	S	O	N	D	J	F	M	A	M	J	J	A	S	O	N	D	J		F	M	A	M	J	J	A	S	O
561		GI-FS4080	Install Rebar Turn Down - Found. Area 6 Pour 3	10d	12-Jun-26	25-Jun-26	22d																													
562		GI-FS4090	Install Embeds - Found. Area 6 Pour 3	10d	26-Jun-26	10-Jul-26	22d																													
563		GI-FS4100	Place Turndown - Found. Area 6 Pour 3	2d	13-Jul-26	14-Jul-26	22d																													
564		GI-FS4110	Strip Forms - Found. Area 6 Pour 3	8d	15-Jul-26	24-Jul-26	22d																													
565		GI-FS4610	28 Day Cure on All Concrete for Steel - Found. Area 6 - Pour 3	28d	15-Jul-26	11-Aug-26	108d																													
566		GI-FS4120	Install Wall Water Proofing / Damp Proofing - Found. Area 6 Pour 3	4d	27-Jul-26	30-Jul-26	22d																													
567		GI-FS4130	Rough Backfill - Found. Area 6 Pour 3	10d	31-Jul-26	13-Aug-26	22d																													
568		Foundations - Area 6 -1 Cooling Tower			90d	30-Apr-26	4-Sep-26	16d																												
569		Foundations - Area 6 -1 Cooling Tower			90d	30-Apr-26	4-Sep-26	16d																												
570		GI-FS4140	Excavate to Subgrade & Compact - Found. Area 6 -1 Cooling Tower	10d	30-Apr-26	13-May-26	22d																													
571		GI-FS4150	Install Plumbing Sleeves UG - Found. Area 6 -1 Cooling Tower	10d	4-May-26	15-May-26	25d																													
572		GI-FS4170	Install Elect Sleeves UG - Found. Area 6 -1 Cooling Tower	10d	18-May-26	1-Jun-26	25d																													
573		GI-FS4160	Install LTP & Compact - Found. Area 6 -1 Cooling Tower	10d	18-May-26	1-Jun-26	20d																													
574		GI-FS4180	Form Footings - Found. Area 6 -1 Cooling Tower	15d	1-Jun-26	19-Jun-26	16d																													
575		GI-FS4190	Install Technology Sleeves UG - Found. Area 6 -1 Cooling Tower	5d	2-Jun-26	8-Jun-26	25d																													
576		GI-FS4200	Install Rebar Footings - Found. Area 6 -1 Cooling Tower	20d	22-Jun-26	20-Jul-26	16d																													
577		GI-FS4210	Install Anchor Bolts & Embeds - Found. Area 6 -1 Cooling Tower	10d	21-Jul-26	3-Aug-26	16d																													
578		GI-FS4220	Place Footings - Found. Area 6 -1 Cooling Tower	2d	4-Aug-26	5-Aug-26	16d																													
579		GI-FS4230	Strip Forms - Found. Area 6 -1 Cooling Tower	8d	6-Aug-26	17-Aug-26	16d																													
580		GI-FS4240	Install Wall Water Proofing / Damp Proofing - Found. Area 6 -1 Cooling Tower	4d	18-Aug-26	21-Aug-26	16d																													
581	GI-FS4250	Rough Backfill - Found. Area 6 -1 Cooling Tower	10d	24-Aug-26	4-Sep-26	16d																														
582	Foundations - Patch / Finish / Protect			113d	7-May-26	15-Oct-26	3d																													
583	GI-FS4260	Found. Area 1 - Patch / Finish / Protect Foundations	15d	7-May-26	28-May-26	101d																														
584	GI-FS4270	Found. Area 3 - Patch / Finish / Protect Foundations	15d	20-May-26	10-Jun-26	92d																														
585	GI-FS4280	Found. Area 2 - Patch / Finish / Protect Foundations	15d	21-Jul-26	10-Aug-26	50d																														
586	GI-FS4300	Found. Area 4 - Patch / Finish / Protect Foundations	15d	21-Jul-26	10-Aug-26	50d																														
587	GI-FS4290	Found. Area 6 - Patch / Finish / Protect Foundations	15d	14-Aug-26	3-Sep-26	32d																														
588	GI-FS4320	Found. Area 6-1 - Patch / Finish / Protect Foundations	15d	8-Sep-26	28-Sep-26	16d																														
589	GI-FS4310	Found. Area 5 - Patch / Finish / Protect Foundations	16d	24-Sep-26	15-Oct-26	3d																														
590	Deep Underground MEP - All Areas			193d	15-Jan-26	15-Oct-26	3d																													
591	GI-FS5410	Excavate - Deep UG Sanitary- Plumber - Area J	6d	15-Jan-26	22-Jan-26	3d																														
592	GI-FS5420	Install Pipe - Deep UG Sanitary - Plumber - Area J	5d	23-Jan-26	29-Jan-26	3d																														
593	GI-FS5430	Excavate - Deep UG LV Conduit - Low Voltage - Area F	7d	29-Jan-26	6-Feb-26	86d																														
594	GI-FS5440	Inspect - Deep UG Sanitary - Plumber - Area J	1d	30-Jan-26	30-Jan-26	3d																														
595	GI-FS5450	Backfill - Deep UG Sanitary - Plumber - Area J	2d	2-Feb-26	3-Feb-26	3d																														
596	GI-FS5460	Excavate - Deep UG Sanitary - Plumber - Area F1	5d	4-Feb-26	10-Feb-26	15d																														
597	GI-FS5470	Excavate - Deep UG Conduit - Electrical - Area 2	6d	4-Feb-26	11-Feb-26	3d																														
598	GI-FS5480	Install Conduit - Deep UG LV Conduit - Low Voltage - Area F	7d	9-Feb-26	17-Feb-26	86d																														

[illegible]

Project Start:
Data Date: 25-Jun-25
Planned Finish: 11-Jan-30
Date Printed: 28-Jul-25 09:57 a.m.
Printed By: Alex Melguizovski

Current

Progress

Critical

Milestones

Summary

Airside D - Tampa International Airport
ASD Development Program
Supp A Schedule
Page 17 of 19

Date	Revision	Checked	Approved


HENSEL PHELPS
Plan. Build. Manage.

Project Start: Data Date: 25-Jun-25 Planned Finish: 11-Jan-30 Date Printed: 28-Jul-25 09:57 a.m. Printed By: Alex Melguizovski	Current Progress Critical Milestones Summary	Airside D - Tampa International Airport ASD Development Program Supp A Schedule Page 18 of 19	<table><tr><th>Date</th><th>Revision</th><th>Checked</th><th>Approved</th></tr><tr><td></td><td></td><td></td><td></td></tr><tr><td></td><td></td><td></td><td></td></tr><tr><td></td><td></td><td></td><td></td></tr></table>	Date	Revision	Checked	Approved													 HENSEL PHELPS Plan. Build. Manage.
Date	Revision	Checked	Approved																	

HP Project ID No. : 8023226

Airside D - Tampa International Airport

HCAA Package No. : 8500 23

[illegible]

Project Start:
Data Date: 25-Jun-25
Planned Finish: 11-Jan-30
Date Printed: 28-Jul-25 09:57 a.m.
Printed By: Alex Melguizovski

 Current
  Milestones


 Progress
  Summary

 Critical

Airside D - Tampa International Airport
ASD Development Program
Supp A Schedule
Page 19 of 19

Date	Revision	Checked	Approved



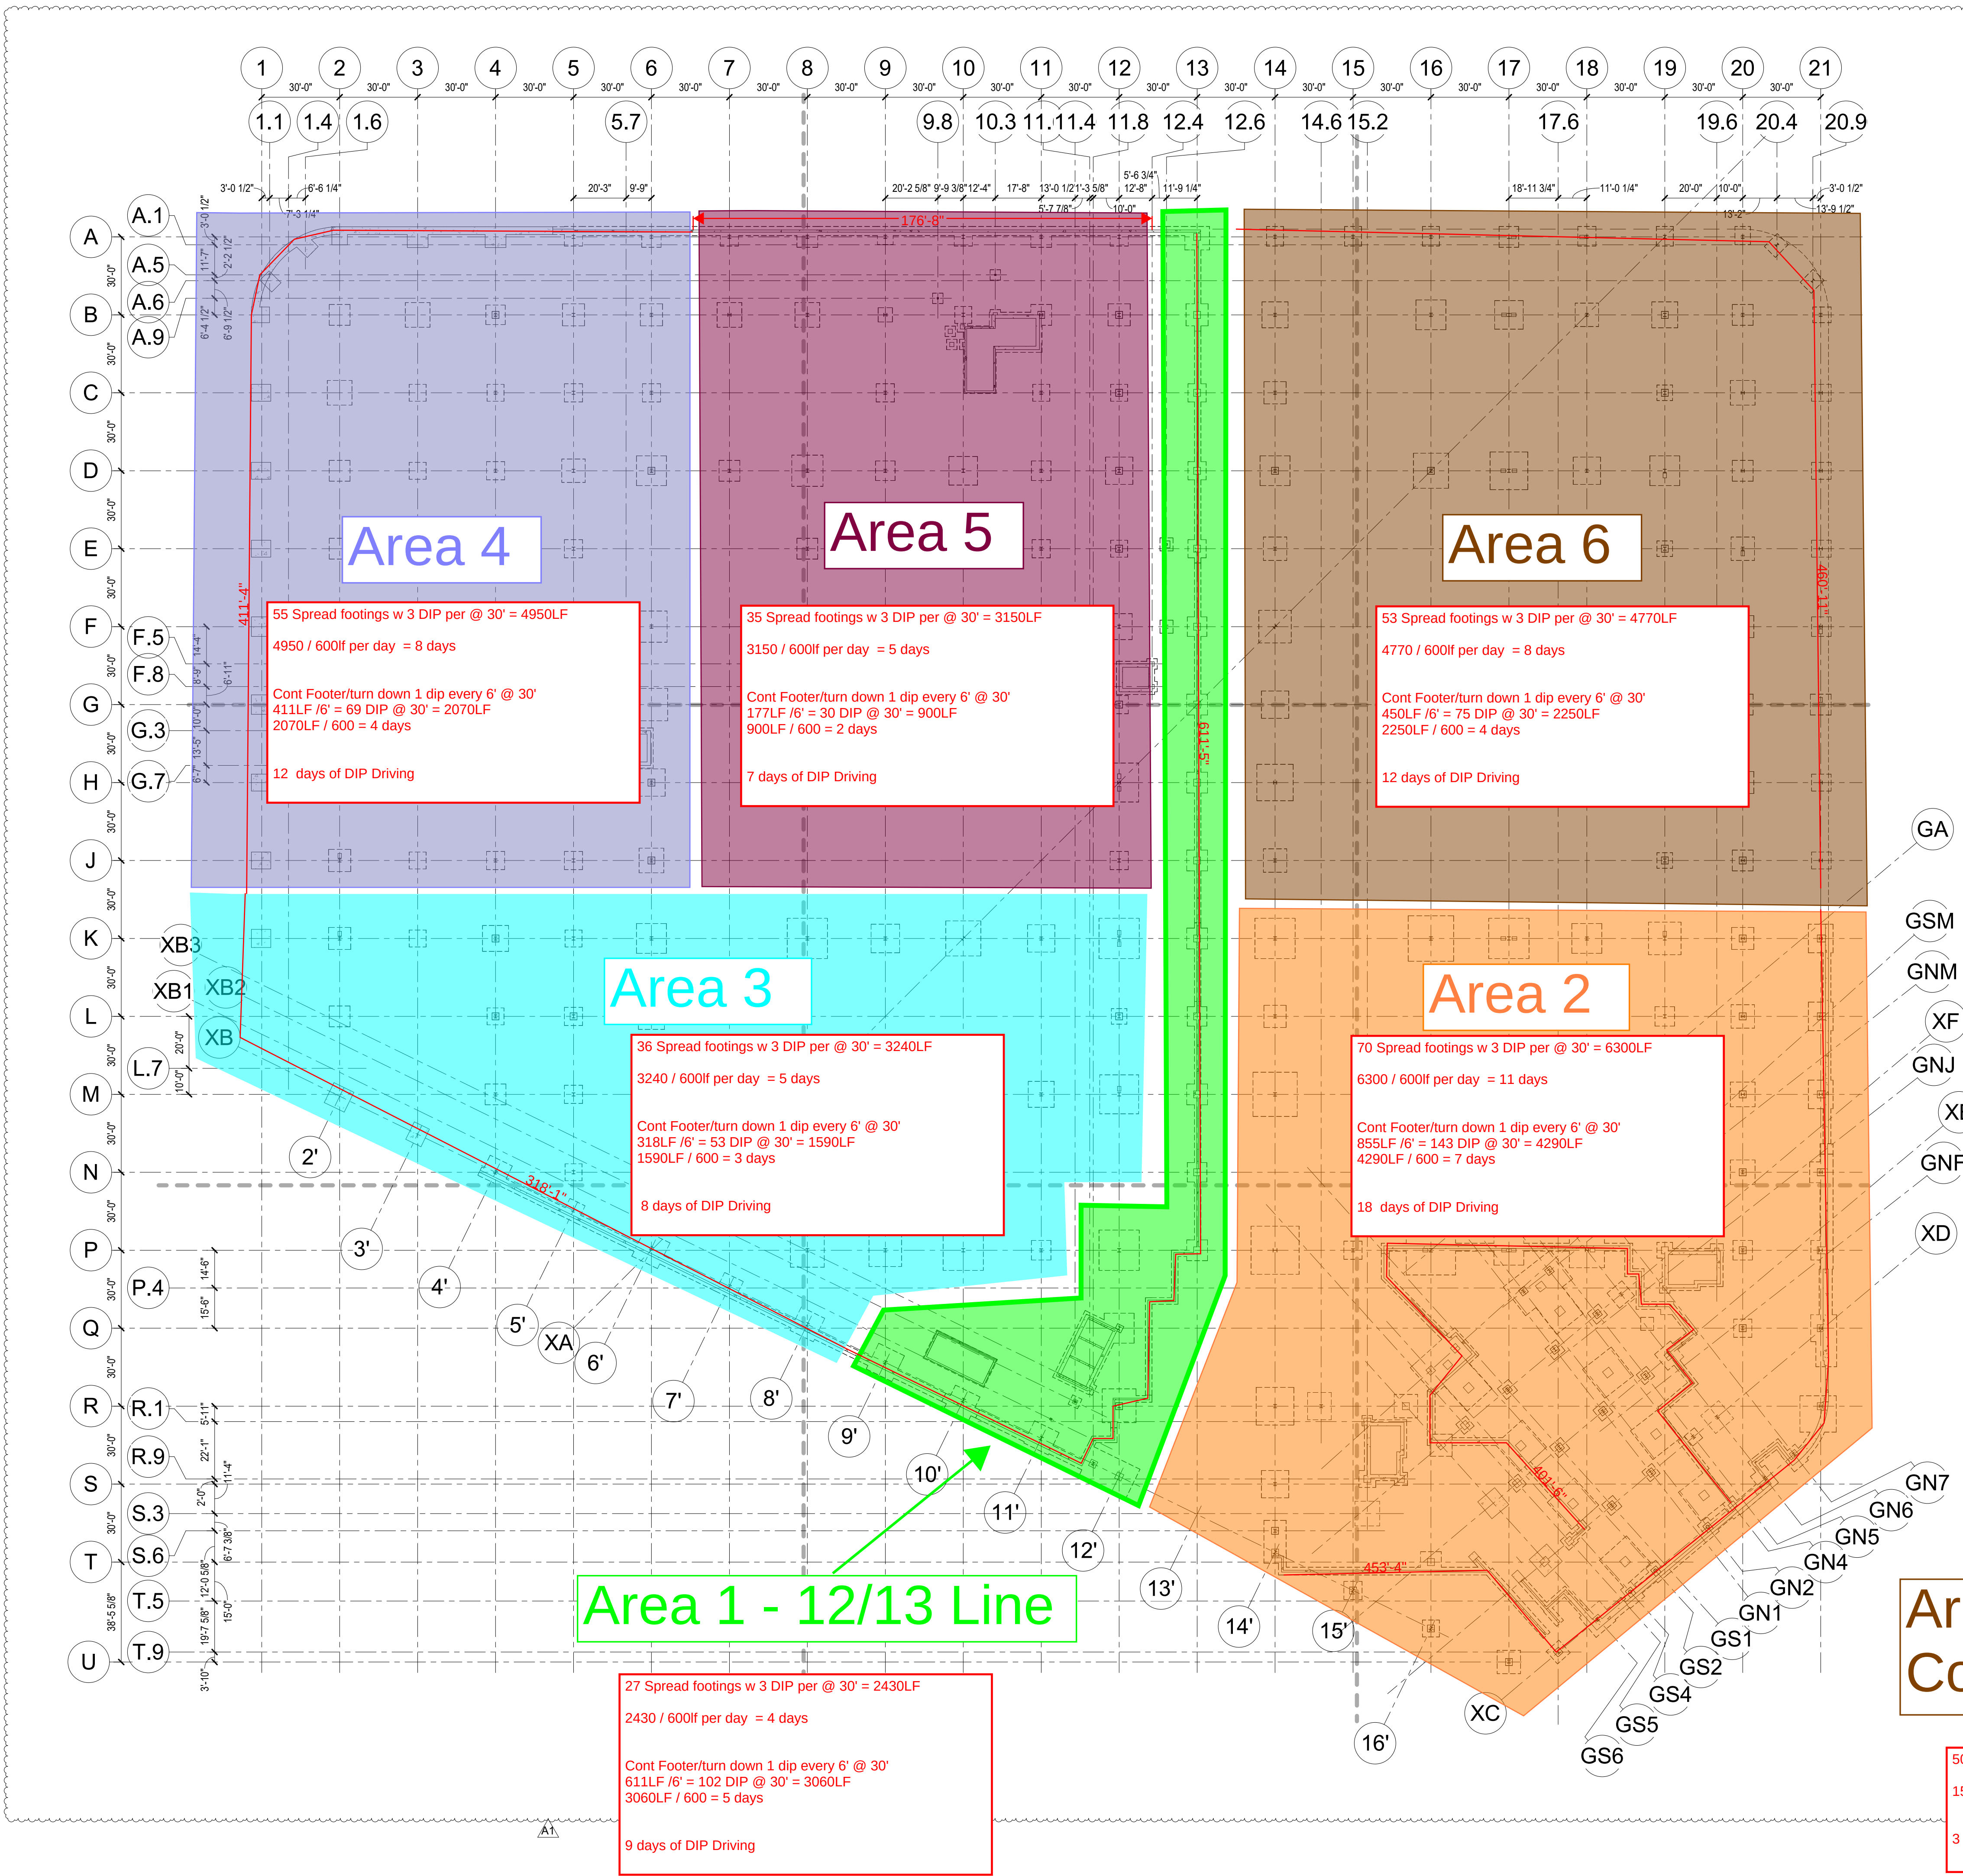

DIP Install

Used to develop DIP install durations. Test pile program will determine the ultimate spacing and DIP count per footing and will need to be reconciled once the production pile submittal is complete

Tamna
ational

Design Development
HCAA Project No. 8500 23

Design-Builder
HENSEL PHELPS
Plan. Build. Manage.
Hensel Phelps
Southeast District Office
6557 Hazeltine National Dr.
Orlando, FL 33301
a Lic: FL CGC 1533664

INTB
HNTB Corporation
201 N Franklin St.
Tampa, FL 33602
A6500 FBAID Lic: AA0002318

BASE
CONSULTANTS
Construction (CGC) 1521662
DATE OF AUTHORIZATION No. 27343
BY JEANNE BONNETT P.E. No. 62389
ONE CONCORD ST.
ORLANDO, FLORIDA 32803
P. 407.377.7727

State of Florida Seal
This item has been digitally signed and sealed by Scott Steckler on the date adjacent to the seal. Printed copies of this document are not considered signed and sealed and the signature must be verified on any electronic copies.


NOT FOR CONSTRUCTION

Wendy, Jeanine Bonnett, PE
License/Registration #: 62389
To the best of the licensed professional's knowledge and belief, these plans conform to and satisfy the Florida Building Code, Eighth Edition 2023, and local codes as applicable.

KEY PLAN - AIRSIDE D

Revisions
REV DATE DESCRIPTION
A1 06/12/2025 FN-ADDENDUM 01

Project No.: 68610
Drawn By: M. RODRIGUEZ
Checked By: W. BONNETT
Issue Date: 04/10/2025
Drawing Title:
FOUNDATION PLAN
Drawing No.
AD-S100
© Copyright HNTB Corporation 2025

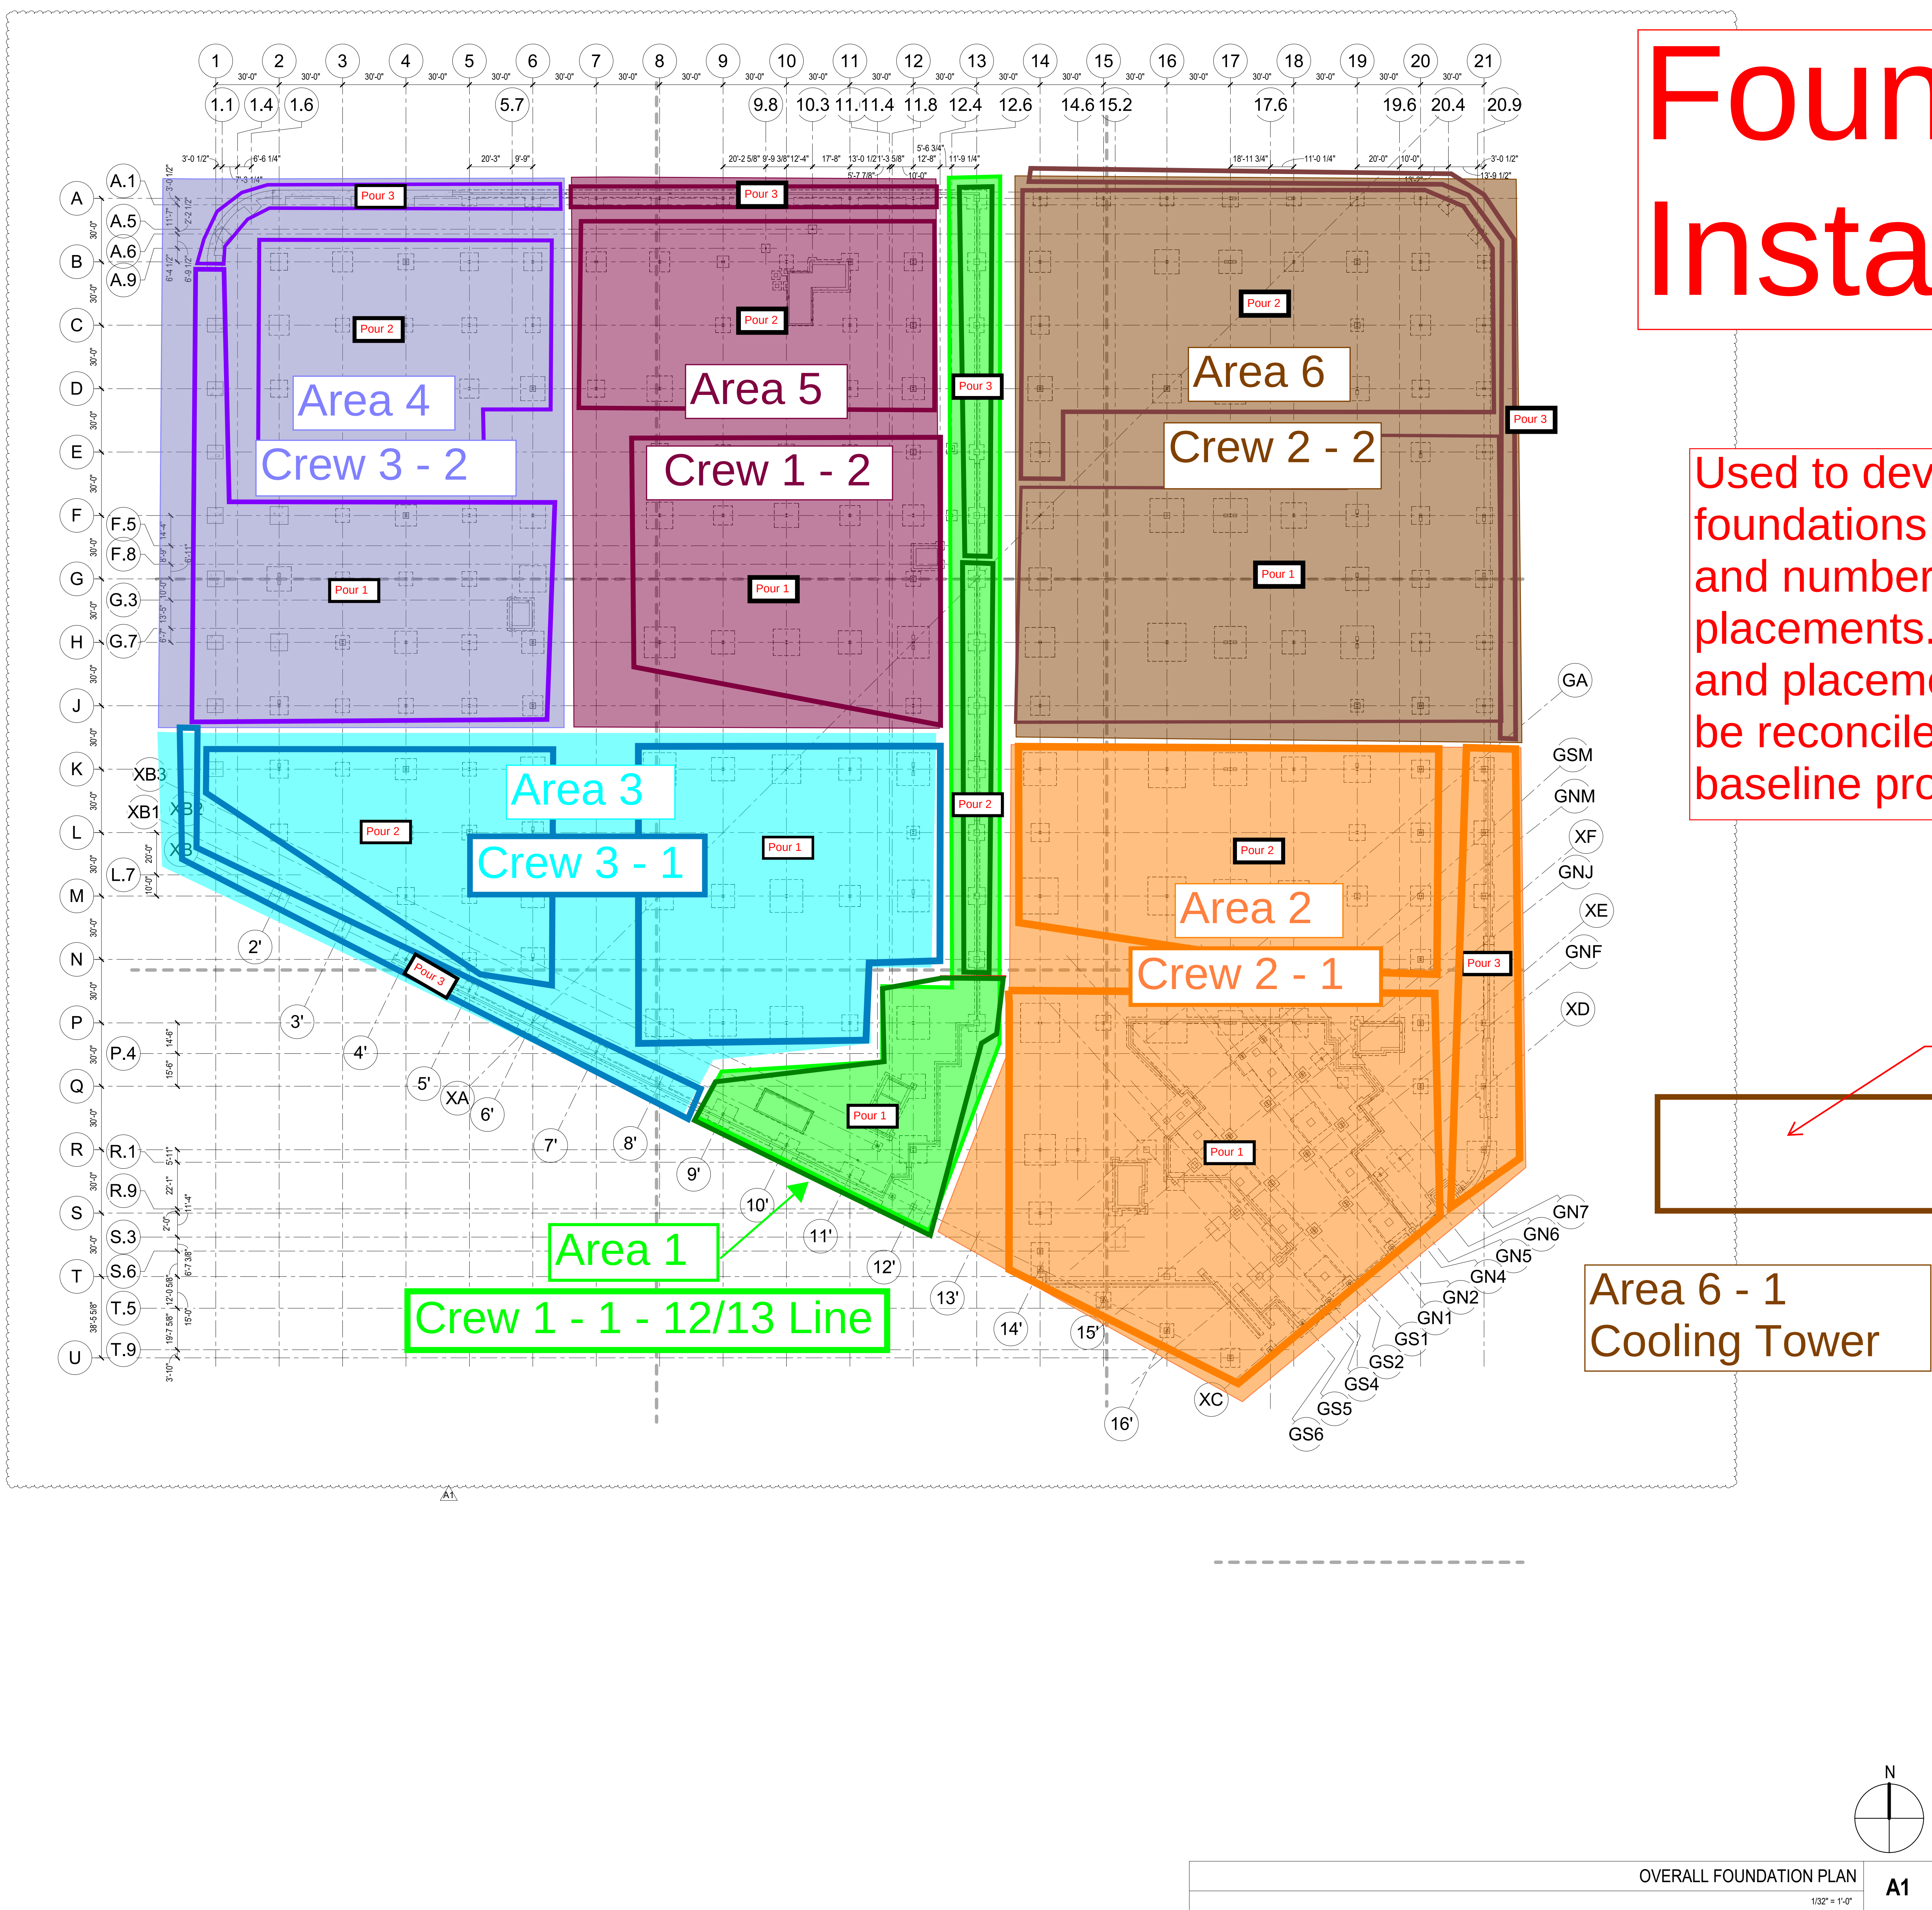

Foundation Install

Used to develop concrete foundations flow of work and number of concrete placements. Actual flow and placement quantity to be reconciled during the baseline process.

Area 6 - 1
Cooling Tower

Area 6-1 will be sequenced after 90% is delivered as the design is only contained in the 90% package.



6037 Hazen Avenue National Dr.
Orlando, FL 33301
Florida Lic: FL CGC 1533664



HNTB Corporation
201 N. Franklin St.
FL 33602
FBAID Lic: AA0002318

BASE
CONSULTANTS
Direction: CGC 1521662
INCORPORATION No: 27343
DINNETT PE No: 62389
CHICAGO ST
FLORIDA 32803
377.727

State of Florida Seal
This item has been digitally signed and sealed by Scott Steckler on the date adjacent to the seal. Printed copies of this document are not considered signed and sealed and the signature must be verified on any electronic copies.

NOT FOR CONSTRUCTION

Wendy, Jeanine Bonnett, PE
License/Registration #: 62389
To the best of the licensed professional's knowledge and belief, these plans conform to and satisfy the Florida Building Code, Eighth Edition 2023, and local codes as applicable.

KEY PLAN - AIRSIDE D

A	B	C
D	E	F
G	H	I
J	K	L
M	N	O
P	Q	R
S	T	U

Revisions

REV	DATE	DESCRIPTION
A1	06/12/2025	FN-ADDENDUM 01

Project No.: 68610
Drawn By: M. RODRIGUEZ
Checked By: W. BONNETT
Issue Date: 04/10/2025
Drawing Title:
FOUNDATION PLAN
Drawing No.
AD-S100
© Copyright HNTB Corporation 2025

Map of stadium construction site showing areas 1 through 8. Areas 1, 2, 3, 4, 5, 6, and 7 are labeled in red, while areas 8 and 9 are labeled in green. A large green box in the center contains the text '1- Starts after 2 complete'. The plan also includes architectural details like 'CONCESSION ROOF BELOW', 'COMMON USE GROUND FLOOR', and 'ANCHOR TIE'. A north arrow is located in the bottom left corner. The grid is labeled with letters A through T and numbers 1 through 18.

CRANE / CREW 2

1- Starts after 2 complete

	PROVIDE CORNER GUARDS IN BACK OF HOUSE SPACES AS LOCATED.
	REFER TO SECTOR PLANS FOR LOCATION, TYPE, AND FINISH OF CORNER GUARDS.
8.	MAINTAIN 1/8" SLOPE MINIMUM AND 1/4" SLOPE MAXIMUM TO AREA DRAINS.
9.	INSTALL DOORS NOT LOCATED BY DIMENSION SUCH THAT THE OUTSIDE EDGE OF DOOR FRAME TO FACE OF ADJACENT WALL IS 4".
10.	THE CONTRACTOR SHALL BE RESPONSIBLE FOR COORDINATING THE FINAL SIZE, LOCATION AND INSTALLATION OF ALL OPENINGS THROUGH FLOORS, WALLS AND ROOFS PERTAINING TO THE DIFFERENT TRADES AND AS SHOWN ON THEIR RESPECTIVE DRAWINGS. OPENINGS AND PENETRATIONS SHALL BE PROVIDED AS SHOWN ON THE DRAWINGS AND AS REQUIRED BY EQUIPMENT MANUFACTURERS, FOR TYPICAL DETAILS OF OPENINGS AND INSTRUCTION NOTES, REFER TO STRUCTURAL DRAWINGS.
11.	PBBS AND ASSOCIATED FIXED WALKWAYS ARE PROPOSED AND INSTALLED UNDER A SEPARATE PACKAGE AND ARE SHOWN FOR REFERENCE ONLY.
	REFER TO AD-18000 SERIES FOR SCHEDULED MATERIALS, ACCESSORIES AND EQUIPMENT.

Design/Builder

 **HENSEL PHELPS**
Plan, Build, Manage.

Hensel Phelps
Southeast District Office
6557 Hazeltine National Dr.
Orlando, FL 32301

Florida Lic: **CGC 1533664**

 **HNTB**

HNTB Corporation
201 N Franklin St.
Tampa, FL 33602

FBPE Lic: **CA6500 FBAID Lic: AA0002318**

Gensler

Architect:
M. Arthur Gensler Jr. & Associates, Inc.

FL Qualifier's Lic. No. AR96486
Main Office
45 Fremont Street, Suite 1500
San Francisco, CA 94105
Tel 415.433.3700


Satellite Office:
1001 Water Street, Suite 200
Tampa FL 33602
Tel 813.204.9000

State of Florida Seal
This item has been digitally signed and sealed by Scott Steckler on the date adjacent to the seal. Printed copies of this document are not considered signed and sealed and the signature must be verified on any electronic copies.

**NOT FOR
CONSTRUCTION**

Scott Steckler:
License/Registration#: AR102473
To the best of the licensed professional's knowledge and belief, these plans conform to and satisfy the Florida Building Code, Eighth Edition 2023, and local codes as applicable.

KEY PLAN - AIRSIDE D

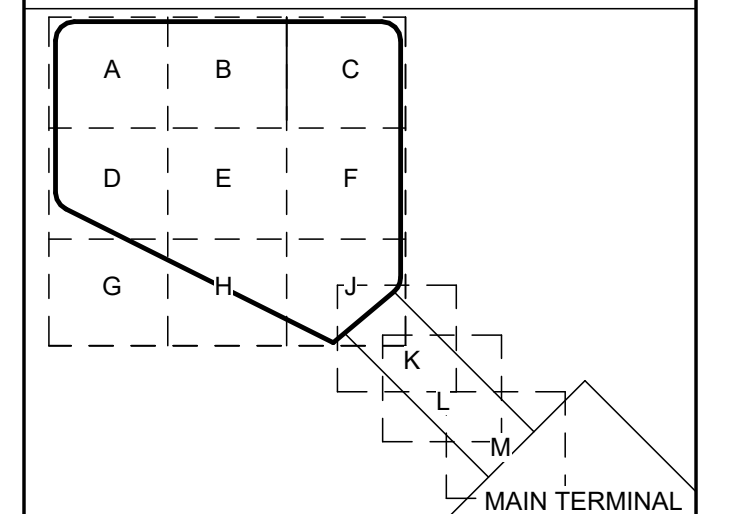

Revisions

[illegible]

PLAN LEGEND

- REFER TO "A" SERIES FOR
ADDITIONAL INFORMATION
- APM GUIDEWAYS. PROCURED
UNDER A SEPARATE PACKAGE

Project No.:	069.6704.000
Drawn By:	-
Checked By:	-
Issue Date:	05/08/2025
Drawing Title:	

LEVEL 3 - MEZZANINE INTERIORS
PLAN - OVERALL

Drawing No.


AD-ID130

© Copyright HNTB Corporation 2025

LEVEL 3 - MEZZANINE INTERIORS PLAN - OVERALL

1/32" = 1'-0"

HENSEL PHELPS
Plan. Build. Manage.

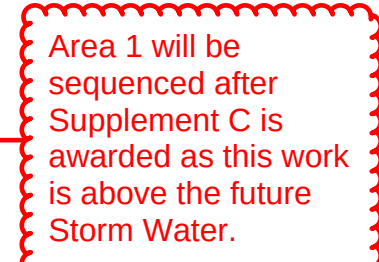

WARNING: This document is FOR OFFICIAL USE ONLY (FOUO). It contains information that may be exempt from public release under the Freedom of Information Act (5 U.S.C. § 552). It is to be controlled, stored, handled, transmitted, distributed, and disposed of in accordance with DHS policy relating to FOUO information and is not to be released to the public or other personnel who do not have a valid "need to know" without prior approval of an authorized DHS official.

Low Voltage Underground - Prior to 90% Design Completion

HCAA Project No. 8500 23

Design-Build



Used to develop low voltage underground flow of work and start/stop points for inspections processes. Actual flow and start/stop point quantity to be reconciled during the baseline process.

Deep UG LV Conduit - Low Voltage - Area G
1. Excavate - 3 Days (80LF per day)
2. Install Pathways - 2 Days (300LF per day)
3. Inspection - 1 Day
4. Backfill and Compact - 3 Days (2-1' lifts compacted, loose fill thereafter)

Deep UG LV Conduit - Low Voltage - Area H
1. Excavate - 5 Days (80LF per day)
2. Install Pathways - 4 Days (300LF per day)
3. Inspection - 1 Day
4. Backfill and Compact - 5 Days (2-1' lifts compacted, loose fill thereafter)

Deep UG LV Conduit - Low Voltage - Area F
1. Excavate - 7 Days (80LF per day)
2. Install Pathways - 7 Days (300LF per day)
3. Inspection - 1 Day
4. Backfill and Compact - 8 Days (2-1' lifts compacted, loose fill thereafter)

Deep UG LV Conduit - Low Voltage - Area E
1. Excavate - 3 Days (80LF per day)
2. Install Pathways - 2 Days (300LF per day)
3. Inspection - 1 Day
4. Backfill and Compact - 3 Days (2-1' lifts compacted, loose fill thereafter)

Deep UG LV Conduit - Low Voltage - Area D
1. Excavate - 5 Days (80LF per day)
2. Install Pathways - 4 Days (300LF per day)
3. Inspection - 1 Day
4. Backfill and Compact - 5 Days (2-1' lifts compacted, loose fill thereafter)

MATCH TO A1 / AD-T052.1.1

MATCH TO A1 / AD-T053.1.2

MATCH TO A1 / AD-T053.1.3

MATCH TO A1 / AD-T053.1.4

MATCH TO A1 / AD-T053.1.3

01-APRON - TECHNOLOGY - UNDERGROUND FIBER IDENTIFICATION - HCAA OVERALL - SECTOR 1

A1

1/16" = 1'-0"


State of Florida Seal

This item has been digitally signed and sealed by JOSEPH K. MOUSA on the date adjacent to the seal. Printed copies of this document are not considered signed and sealed and the signature must be verified on any electronic copies.

NOT FOR CONSTRUCTION

JOSEPH K. MOUSA:
License/Registration#: PE99156
To the best of the licensed professional's knowledge and belief, these plans conform to and satisfy the Florida Building Code, Eighth Edition 2023, and local codes as applicable.

KEY PLAN - AIRSIDE D

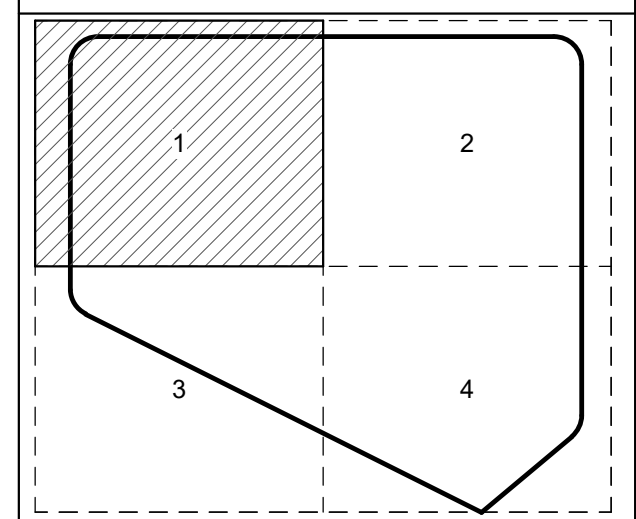

Revisions

REV	DATE	DESCRIPTION

Project No.: 68610

Drawn By: GPM

Checked By: SWB

Issue Date: 05/08/2025

Drawing Title:

LEVEL 1 - APRON PLAN - HCAA
TELECOM ROOM - SECTOR 1

Drawing No.

AD-T053.1.1

Low Voltage Underground - Prior to 90% Design Completion

Used to develop low voltage underground flow of work and start/stop points for inspections processes. Actual flow and start/stop point quantity to be reconciled during the baseline process.

Deep UG LV Conduit - Low Voltage - Area I
1. Excavate - 3 Days (80LF per day)
2. Install Pathways - 2 Days (300LF per day)
3. Inspection - 1 Day
4. Backfill and Compact - 3 Days (2-1' lifts compacted, loose fill thereafter)

Deep UG LV Conduit - Low Voltage - Area M
1. Excavate - 2 Days (80LF per day)
2. Install Pathways - 1 Days (300LF per day)
3. Inspection - 1 Day
4. Backfill and Compact - 2 Days (2-1' lifts compacted, loose fill thereafter)

Deep UG LV Conduit - Low Voltage - Area L
1. Excavate - 6 Days (80LF per day)
2. Install Pathways - 6 Days (300LF per day)
3. Inspection - 1 Day
4. Backfill and Compact - 7 Days (2-1' lifts compacted, loose fill thereafter)

Deep UG LV Conduit - Low Voltage - Area J
1. Excavate - 3 Days (80LF per day)
2. Install Pathways - 2 Days (300LF per day)
3. Inspection - 1 Day
4. Backfill and Compact - 3 Days (2-1' lifts compacted, loose fill thereafter)

Deep UG LV Conduit - Low Voltage - Area K
1. Excavate - 3 Days (80LF per day)
2. Install Pathways - 2 Days (300LF per day)
3. Inspection - 1 Day
4. Backfill and Compact - 3 Days (2-1' lifts compacted, loose fill thereafter)

Deep UG LV Conduit - Low Voltage - Area B
1. Excavate - 4 Days (80LF per day)
2. Install Pathways - 3 Days (300LF per day)
3. Inspection - 1 Day
4. Backfill and Compact - 4 Days (2-1' lifts compacted, loose fill thereafter)

MATCH TO A1 / AD-T053.1.1
MATCH TO A1 / AD-T053.1.3
MATCH TO A1 / AD-T053.1.4

01-APRON - TECHNOLOGY - UNDERGROUND FIBER IDENTIFICATION - HCAA OVERALL - SECTOR 2

A1

State of Florida Seal


This item has been digitally signed and sealed by JOSEPH K. MOUSA on the date adjacent to the seal. Printed copies of this document are not considered signed and sealed and the signature must be verified on any electronic copies.

NOT FOR CONSTRUCTION

JOSEPH K. MOUSA:
License/Registration#: PE99156

To the best of the licensed professional's knowledge and belief, these plans conform to and satisfy the Florida Building Code, Eight Edition 2023, and local codes as applicable.

KEY PLAN - AIRSIDE D

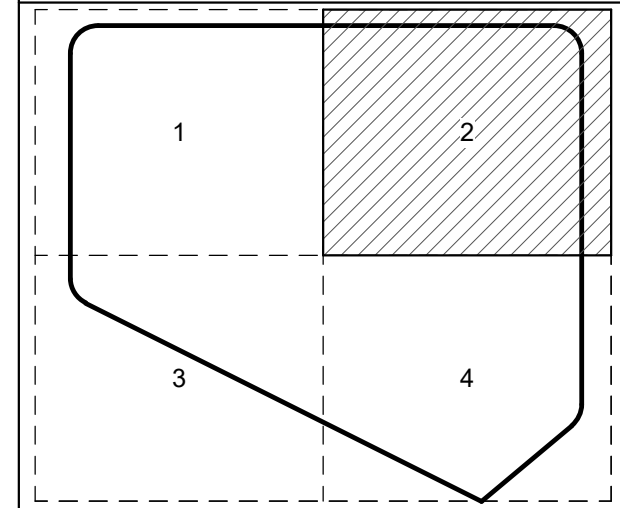

Revisions

REV	DATE	DESCRIPTION

Project No.: 68610

Drawn By: GPM

Checked By: SXB

Issue Date: 05/08/2025

Drawing Title:


LEVEL 1 - APRON PLAN - HCAA
TELECOM ROOM - SECTOR 2

Drawing No.

AD-T053.1.2

© Copyright HNTB Corporation 2024


Used to develop low voltage underground flow of work and start/stop points for inspections processes. Actual flow and start/stop point quantity to be reconciled during the baseline process.

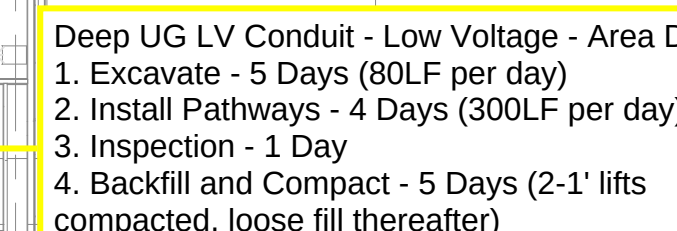

This item has been digitally signed and sealed by JOSEPH K. MOUSA on the date adjacent to the seal. Printed copies of this document are not considered signed and sealed and the signature must be verified on any electronic copies.

**NOT FOR
CONSTRUCTION**

JOSEPH K. MOUSA:
License/Registration#: PE99156
To the best of the licensed professional's knowledge and belief, these plans conform to and satisfy the Florida Building Code, Eighth Edition 2023, and local codes as applicable.

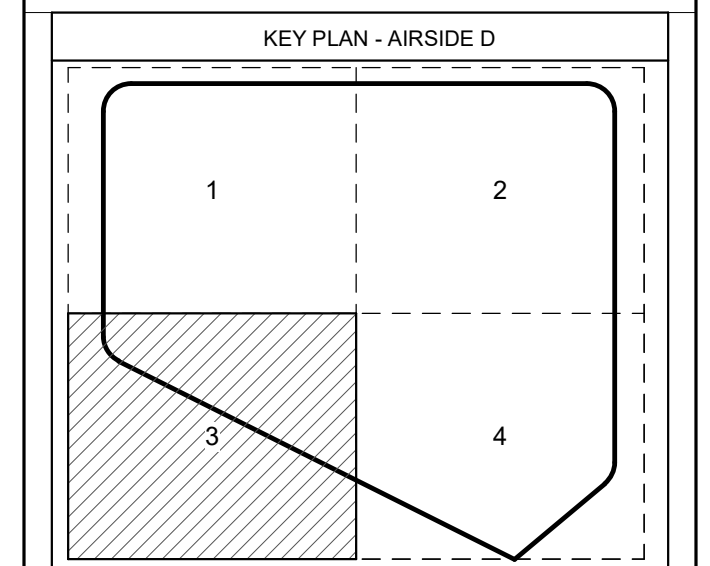[illegible]

Drawing Title:

Drawing No.

AD-T053.1.3

© Copyright HNTB Corporation 2024



Clarifications & Assumptions



GMP Supplement A Clarifications and Assumptions

The following clarifications and assumptions are provided to convey the basis of the estimate and GMP.

GENERAL INFORMATION

- 1) This GMP contains no costs associated with the Westside Checked Baggage Screening System Relocation (WCBSS) and Upgrades portion of the project as that project remains unfunded WCBSS costs will be included in future GMP submissions upon Owner Funding.
- 2) Any eligible remaining funds from the Part 1 Contract, the Enabling GMP and other subsequent GMPs may be transferred to other project GMPs, including the West Check Baggage GMP, to support the overall program budget. These transfers will be coordinated with Owner so that these accounting adjustments are controlled moves.
- 3) Pricing contained within this estimate does not include Buy American Act requirements
- 4) Pricing contained within this estimate does not include Project Labor Agreements (PLA).
- 5) The estimate makes no provisions for sole source specified items or products. All items are assumed to be openly specified to allow competitive subcontractor and supplier bidding.
- 6) Costs associated with LEED certification have been included. Any certification above Certified will be additional cost.
- 7) All costs for development fees, impact fees, and facilities charges are to be paid by HCAA. We have included Subcontractor work permits as required to complete the work.
- 8) All costs from the utility companies associated with electrical, water, and sewer services including permits, impact fees, connection fees, equipment charges, consumption charges, and other such costs for temporary and permanent electrical power and water usage consumption for the project including temporary office space are to be paid by Owner via direct invoice from the utility provider. The following exceptions to this provision are as follows:
 - i) Existing Hensel Phelps trailer at the SE corner of Airside D.
 - ii) The sewer discharge fee for disposal of contaminated water will be paid via the contaminated soil and water management allowance.
- 9) Data service for the Design-Builder, the subcontractors and the ITB contractors, including installation and consumption, will be via private service provider and all cost for this service will be paid by the respective end user.
- 10) The following allowances are included in the GMP, along with a brief description of the intent for their utilization. Hensel Phelps will make recommendations to HCAA to award subcontracts for the below allowances on either a GMP or lump sum basis. Allowance table below:

<u>Allowance</u>	<u>Amount</u>	<u>Description</u>
BCH Mechanical - Long Lead	\$6,367,934	This design assist subcontractor total is considered an allowance pending confirmation of design evolution from the 60% to 90% ASD contract documents. No cost increases or decreases are known at this time. This allowance shall be utilized to purchase items deemed necessary by Hensel Phelps to support the overall project schedule. The allowance shall also be able to pay for the general conditions, general requirements, fees, delivery, unloading, and storage of such items should the schedule require.



GMP Supplement A Clarifications and Assumptions

<u>Allowance</u>	<u>Amount</u>	<u>Description</u>
APG - Long Lead	\$10,926,361	This design assist subcontractor total is considered an allowance pending confirmation of design evolution from the 60% to 90% ASD contract documents. No cost increases or decreases are known at this time. This allowance shall be utilized to purchase items deemed necessary by Hensel Phelps to support the overall project schedule. The allowance shall also be able to pay for the general conditions, general requirements, fees, delivery, unloading, and storage of such items should the schedule require.
GMF - Long Lead	\$15,463,536	This design assist subcontractor total is considered an allowance pending confirmation of design evolution from the 60% to 90% ASD contract documents. No cost increases or decreases are known at this time. This allowance shall be utilized to purchase items deemed necessary by Hensel Phelps to support the overall project schedule. The allowance shall also be able to pay for the general conditions, general requirements, fees, delivery, unloading, and storage of such items should the schedule require.
Exterior Mock-up Structure	\$325,000	This allowance shall be utilized to incorporate the labor, materials, equipment, general conditions, general requirements, design and any other construction costs encountered for all furnishing and installation of the earthwork, concrete foundations, steel support structure, and other ancillary support scopes for the Airside D composite mock-up structure. The furnishing and installation of finish items being mocked up on this structure shall be purchased in the following supplements and are not included in this allowance.
Below Grade Waterproofing HCAA 60% Comment Review	\$250,000	This allowance shall be utilized to incorporate the labor, materials, equipment, general conditions, general requirements, design and any other construction costs encountered for all design modifications implemented from HCAA's 60% design waterproofing comments.
100% Foundation Drawings	\$1,000,000	This allowance shall be utilized to incorporate the labor, materials, equipment, general conditions, general requirements, design and any other construction costs encountered for all design modifications implemented from the 90% to 100% Foundation Design drawings. 3 months after board approval of this GMP, any unused funds from this allowance shall be returned to HCAA via change order.
Subcontractor Bonds	\$952,850	This allowance shall be utilized to fund subcontractor bonds. This allowance shall be allocated to the subcontractor's GMP or lump sum subcontract and paid on an actual cost basis.

PROJECT SPECIFIC INFORMATION

- 1) The estimate is based on the construction schedule submitted at 60% design. Further schedule development will be necessary as the design progresses to 100%.



GMP Supplement A Clarifications and Assumptions

- 2) FM Global products included only as noted within this estimate.
- 3) It is our intent that most work that will take place behind temporary partitions or fencing and will be performed during normal business hours within the job site. Night work will be undertaken as necessary.
- 4) Hazardous material survey and/or abatement has not been included. Other than fuel contamination (see contaminated materials allowance), no monies have been budgeted for hazardous materials.
- 5) This GMP is based upon existing utility providers and systems (water, sewer, storm, gas, electrical, telecommunications, etc.) services being capable of supplying services and receiving discharges to the existing infrastructure.
- 6) This estimate assumes to discharge noncontaminated untreated groundwater from dewatering operations to the local storm drainage system. Collection, treatment, and/or off-site disposal of groundwater is not included. HCAA will be responsible for treatment credits available on existing stormwater management facilities and no cost is included for additional credits.
- 7) No monies have been included for the purchase of offsite NST water quality credits.
- 8) It is assumed that existing utility providers services are capable of supplying and receiving discharges to the existing infrastructure.
- 9) Sales taxes are included pursuant to the statutory rates required of Hillsborough County and the State of Florida.
- 10) General Liability Insurance wrap-up program has been included.
- 11) Although all Construction Administration (CA) services related to the ITB Scopes of Work fall under the responsibility of the Design Builder, Hensel Phelps will not be conducting reviews of submittals, substitutions, or any other aspects of the ITB Scopes of Work. Instead, these CA services will be provided by HP's Designer, HNTB and their subconsultants as part of this Part 2 Contract.
- 12) Additional Construction Administration (CA) services were included in this GMP to accommodate the review of long-lead item submittals and RFIs.
- 13) The full value of the builders risk policy through September 30, 2028 has been included with this submission. Builders risk policies must be procured for the full value at the start of construction. Final builders risk insurance costs will be actualized based on the final contract value.
- 14) As part of this submission, the Design Assist Subcontractors have provided quotations from various suppliers and subcontractors to substantiate costs within this GMP. These quotations contain terms and conditions, inclusions, exclusions, and various other items that are communication between the Design Assist Subcontractor and the vendor and this communication is strictly between those two firms. Hensel Phelps takes no position on language contained with this back-up as these items are for Design Assist Subcontractors to coordinate and manage. It is acknowledged that HCAA does not agree to these terms and conditions between design assist subcontractors and their suppliers and subcontractors.
- 15) Design Assist Subcontractors Mark-up and Fee percentages submitted are below. Only the subcontractors listed below will be GMP subcontracts (these subcontracts shall have the option to convert to lump sum upon agreement between Hensel Phelps and the Owner). All other subcontractors shall be awarded on a lump sum basis. Hensel Phelps has reviewed these rates and finds them to be fair and reasonable for trades within their respective industries.

<u>Subcontractor</u>	<u>Prime Trade Fee</u>	<u>Lower Tier Fee</u>
GMF Steel	15%	10%
Daifuku	16%	10%
BCH Mechanical	15%	10%
APG Electric	15%	10%
MC Dean	15%	10%



GMP Supplement A Clarifications and Assumptions

- 16) Any unused GMP funds that are not considered an allowance in the estimate summary will be transitioned to the Design-Builder's contingency.
- 17) The clarification included in the Part 2 Contract Hensel Phelps' Clarifications and Assumptions regarding weather days is hereby superseded by the language included in the Prime Contract terms and conditions.

DIVISION 1 – GENERAL REQUIREMENTS

- 1) Design Builder has incorporated Level Of Detail (LOD) associated with BIM Execution Plan submitted to Owner dated August 20, 2024.
- 2) Testing and inspections budgets were funded in the enabling GMP. Additional testing and inspections as a result of drawing reviews or consultant recommendations are not included.

DIVISION 2 – SITE CONSTRUCTION

- 1) Archaeological or similar monitoring of ground disturbing activities and/or other activities and any delays (or costs) attributable to such monitoring or discovery are not included and subject to the Part 2 claims process.
- 2) GMP anticipates the use of existing crushed concrete currently located at the lot north of the future office complex lot for construction of the craft parking area. Budget included in this GMP for spreading, compacting, and installation of this crushed concrete. Other opportunities for use of surplus crushed concrete will be implemented with Geotechnical Engineer guidance.

DIVISION 3 – CONCRETE

- 1) The concrete estimate does not include monies associated with the following design changes:
 - a) Activation of the concessions lids for passenger access. Maintenance activation is included.

DIVISION 5 – METALS

- 1) Steel allowance budget included within Supplement A represent a mill order for beams, columns, and major structural shapes within the 60% design. This mill order is not representative of all of the steel necessary for the project (i.e. miscellaneous metals, ancillary support steel, etc.) and does not contain primary structural shapes necessary at the future Westside Checked Baggage Screening System project.

DIVISION 15 – MECHANICAL SYSTEMS

PLUMBING

- 1) Costs included are materials and labor associated with the 90% design documents to support below grade work necessary to allow for efficient scheduling and productivity of the concrete subcontractor.

HVAC

- 1) Costs included are materials and labor associated with the 90% design documents to support below grade work necessary to allow for efficient scheduling and productivity of the concrete subcontractor.



DIVISION 16 – ELECTRICAL SYSTEMS

ELECTRICAL

- 1) Costs included are materials and labor associated with the 90% design documents to support below grade work necessary to allow for efficient scheduling and productivity of the concrete subcontractor.

LOW VOLTAGE SYSTEMS

- 1) Costs included are materials and labor associated with the 90% design documents to support below grade work necessary to allow for efficient scheduling and productivity of the concrete subcontractor.



Builder's Risk Proposal



HENSEL PHELPS

Plan. Build. Manage.

Kelly Urwiller, *Senior Account Manager*
Ryan Hybarger, *Risk Consultant*

Project Name:
**Tampa International Airport -
New Airside D**

Proposal Date: June 6, 2025

Flood and Peterson 4687 W. 18th Street, Greeley, CO 80634

Project			
Project Name	Tampa International Airport - New Airside D	Bid Date	AWARDED
Project Location	4100 George Bean Pkwy Tampa, FL 33607	Quote Date: (Valid for 60 days)	June 6, 2025
Contract Duration	August 15, 2025 - Sep 30, 2028	Contract Value	\$1,110,266,048
Requested By	Greg Cobb	Quoted By	Ryan Hybarger
Project Description	Construction of a new airside consisting of 16 gates, baggage screening, airline offices, international arrivals and CBP screening.		

Builder's Risk						
Carrier: Zurich American Insurance Company				A.M. Best Rating: A+ XV		
	Rating Base (Total Project Value)	ANNUAL Rate		Construction Term		Premium
				8/15/2025	9/30/2028	
All Other Perils	\$1,110,266,048	Blended	/\$100	3.1290	Years	\$2,910,254
Terrorism		Blended	/\$100	3.1290	Years	\$58,717
Soft Costs	\$ 10,000,000	Blended	/\$100	3.1290	Years	\$114,776
OFCI / FF&E			/\$100	3.1290	Years	\$0
Earthquake			/\$100	3.1290	Years	\$0
Flood	\$ 1,110,266,048	0.0127	/\$100	3.1290	Years	\$441,134
Named Storm (June 1 - Nov 30 Only)	\$ 1,110,266,048	MONTHLY Rate				
		0.0320	/\$100	19.5	Months	\$6,923,730
Estimated Builder's Risk Premium						\$10,448,611
Florida Surcharges (1%)						\$100,446
Surplus Lines Tax						\$12,826
Risk Engineering Fee						\$30,000
Total Estimated Primary Builder's Risk Premium*						\$10,591,883

* Excess CAT coverage is not included in this premium. Options are shown on next page.

Total Project Value		
Complete Project Cost (Materials, Labor, General Conditions, Mgmt Fees, Profit & Overhead)		\$1,110,266,048
Value of Other Property Owned by Others, not included above (OFCI/FF&E)		\$0
Temporary Works, not included above		\$0
Design Fees		\$0
Total Estimated Project Value		\$1,110,266,048
Catastrophic Limits of Liability		
Annual Aggregate Limits (included in, and not in addition to, the limit of liability.)	Cost of Making Good/LEG 3	\$500,000,000
	Earthquake	\$500,000,000
	Flood	\$50,000,000
	Named Storm	\$50,000,000

Deductibles (Deductibles apply per OCCURRENCE) (When % is entered, the % is applied against the total insured values at risk at the time and place of loss subject to the dollar minimum.)	Physical Damage - All Other Perils (except as noted below)			\$50,000
	Cost of Making Good - LEG3			\$250,000
	Delay in Completion			10 Days (AOP)/30 Days (CAT)
	Earthquake		%	\$250,000
	Flood	2.5	%	\$250,000 minimum
	Named Storm	5	%	\$250,000 minimum

Project Name	Tampa International Airport - New Airside D	Proposal Date	April 2, 2025
---------------------	--	----------------------	---------------

Builder's Risk - Excess Catastrophic Coverage						
Carrier: Old Republic			A.M. Best Rating: A+XV			
	Excess Limit	Annual Rate		Construction Term		Premium
				8/15/2025	9/30/2028	
Earthquake	N/A					
Flood	\$50,000,000	Fixed	/\$1,000,000	3.13	Years	\$883,000
Named Storm	\$50,000,000	Fixed	/\$1,000,000	3.13	Years	Included
				Fees	Flat	\$4,400
				Taxes	5.00%	\$44,374
\$50M x \$50M Primary Excess Flood and Named Storm Premium						\$931,774

Carrier: TRU/Lloyd's of London			A.M. Best Rating: A+XV			
	Excess Limit	Annual Rate		Construction Term		Premium
				8/15/2025	9/30/2028	
Earthquake	N/A					
Flood	\$100,000,000	Fixed	/\$1,000,000	3.13	Years	\$2,075,000
Named Storm	\$100,000,000	Fixed	/\$1,000,000	3.13	Years	Included
				Fees	Flat	\$11,750
				Taxes	5.00%	\$104,342
\$100M x \$100M Excess Flood and Named Storm Premium*						\$2,191,092
* Note - TRU's premium reflects an initial 3-year term to 4/15/28, plus an estimated extension through 9/30/28						
Total Excess Flood and Named Storm Premium						\$3,122,866

Zurich Underlying Flood and Named Storm Sublimits	\$50,000,000
Total Estimated Excess Flood and Named Storm Limits	\$150,000,000
Grand Total Flood and Named Storm Limits	\$200,000,000

Subjectives	Coverage outlined in this proposal is subject to current insurance market conditions and capacity when construction starts and the terms and conditions set forth in the policy. Specimen policy available upon request for specific terms, conditions, and exclusions.
--------------------	---

Builders Risk Total - \$10,591,883
 Excess Lines Flood & Named Storm - \$3,122,866

 Grand Total - \$13,714,749

 Less Enabling Funding - \$1,181,287

 Policy Delta - \$12,533,462

Project Name	Tampa International Airport - New Airside D	Proposal Date	June 6, 2025
---------------------	--	----------------------	--------------

Comments	Subject to terms and conditions of Hensel Phelps' Master Builder's Risk Policy
-----------------	--

Builder's Risk Sublimits for Extensions of Coverage (Per Occurrence) (Included in, and not in addition to, the Policy Limit of Liability)	Delay in Completion	\$10,000,000
	<i>Note: The period of indemnity for Delay in Completion is 365 days</i>	
	Temporary Offsite Locations	\$20,000,000
	Property in Transit	\$20,000,000
	Claim Preparation Expense	\$500,000
	Construction Documentation and Records	\$2,500,000
	Construction Trailers	\$250,000
	Contract Penalties	\$1,000,000
	Contractor Expenses (Expediting and Extra Expense)	\$20,000,000
	Owner's Extra Expense	\$1,000,000
	Crane Re-Erection Expense	\$250,000
	Damage to Existing Real Property (Limited)	\$5,000,000
	Debris Removal	\$25,000,000
	Design Professional Fees	\$2,500,000
	Emergency Property Protection Expense (Annual Aggregate)	\$1,000,000
	Fire Protective Equipment Refills	\$1,000,000
	Fungus, Mold or Mildew	Included
	Off Premises Service Interruption - Direct Damage	\$2,500,000
	Ordinance or Law - Demolition & Increased Construction Cost	\$25,000,000
	Ordinance or Law - Undamaged Portion of Insured Project	Included
	Pollutant Clean-Up and Decontamination - Policy Aggregate	\$1,000,000
	Prevention of Access - Ingress or Egress	\$500,000
	Protection of Service Charges	\$1,000,000
	Reward Payments	\$500,000
	Spare Construction Materials	\$1,000,000
	Terrorism (Not Applicable if coverage on DIC basis)	Included

Project Name	Tampa International Airport - New Airside D	Proposal Date	June 6, 2025
---------------------	--	----------------------	--------------

Key Terms and Conditions	"Earthquake" means land movement due to seismic activity from an earthquake, including shocks and tremors and resulting Tsunami. "Earthquake" does not mean Fire, Explosion or Theft resulting from "earthquake".
	"Flood" means a general and temporary condition of partial or complete inundation of normally dry land areas or dewatered areas from: The overflow, or the expansion beyond normal boundaries of inland or tidal waters, including natural or manmade lakes, reservoirs, ponds, brooks, rivers, streams, harbors, oceans or any other body of water or watercourse; Waves, tides or storm surge; the spray from the aforementioned items whether driven by wind or not; or mudslides or mudflows caused by the accumulation of water on or under the ground. Flood does not mean fire, explosion or theft resulting from flood.
	"Named Storm" means a specific storm system that has been named by the U.S. National Oceanic and Atmospheric Administration, the National Weather Service, the National Hurricane Center or the Central Pacific Hurricane Center. "Named Storm" does not mean "flood" related to or resulting from a "named storm". Named Storm rate is monthly rate based upon number of months project is exposed during peak hurricane season each year, which is June 1 to November 30.
	Total project value means the completed cost of the "insured project", including: Materials and labor costs for the "insured project", "general conditions expense", construction management fees and contractor's profit and overhead; Property not included in Paragraph a. above that is part of the "insured project" and owned by others for which the Insured has assumed responsibility; plus "Temporary works" not included in Paragraph a. above.
	Cost of Correcting or Making Good are costs or expense that would have been incurred to rectify any of the following had such condition been rectified immediately prior to the loss or damage: (1) Errors or omissions in, or faulty, defective or deficient designs, plans or specifications; or (2) Faulty, inadequate or defective workmanship or construction or supplies or materials used. But if direct physical physical by a "covered cause of loss" results from one of these excluded causes of loss, the Company will pay for that resulting loss or damage to Covered Property, including the damaged Covered Property that was faulty or defective, caused by that "covered cause of loss". However, in no event will the Company pay the costs or expense to improve or redesign the original materials, supplies, designs, plans or specifications or improve workmanship.
	Agreed waiver of subrogation against all parties where the insured has agreed in writing prior to a loss.
	The owner, general contractor, and subcontractors of every tier as respects their part of the project work, are Additional Named Insureds.
	No time limitation as respects Testing and Commissioning.
	Repair or replacement valuation for construction work.
	Form: Zurich manuscript Builder's Risk Form U-MBR-0100-A-CW (01/15) Declarations / General Conditions / Coverage Form
	Coverage ends at the earlier of the following: a. The first Named Insured's interest in the "insured project" ceases; b. The Policy expires, is non-renewed or is cancelled; c. The final acceptance of the "insured project" by the owner; or d. The completion date for that "insured project" specified in the applicable "reporting form". (Partial Occupancy Allowed - Not Excluded.)
	No coinsurance.
	Policy is subject to audit. Additional premium will be charged based on the term rate against any increase in value and/or duration between the estimated project value and duration and the final project value and duration.

SECTION 01020 - OWNER'S ALLOWANCES

PART 1 - GENERAL

1.01 DESCRIPTION OF REQUIREMENTS

- A. Owner's allowances in the amounts indicated and as described below have been established for certain types of work. The Design-Builder will perform such Work only upon receipt of written work orders from the Owner. For this purpose, a Work Order will have the same meaning for requirements pertaining to submittals, approvals, etc., as modified, except the Work Order is only signed by the Owner.
- B. If the Work Order directs that the allowance work be performed, the provisions of this Part 2 Contract, as modified, will govern the conduct and payment for this Work.
- C. Definitions and Explanations: All Work, including any allowance work if authorized, shall be performed in full compliance with the requirements of the Contract. All allowance work, if and when authorized, shall be performed by the Design-Builder in accordance with the Work Order.
 - 1. The Design-Builder shall coordinate allowance Work with related Work to ensure that each selection is completely integrated and interfaced with related Work, and shall include all aspects of work to fully integrate the work with all other Work and Related Work.
- D. Work Order Data: Where applicable, include in each Work Order proposal the quantities of products being purchased, units requested, and labor hours, and furnish data to substantiate quantities. Indicate applicable taxes, delivery charges, and amounts of applicable trade discounts. Refer to this Part 2 Contract, Article 8, Changes in the Work for supporting documentation requirements.
- E. Upon issuance of a Work Order, the Work Order funds will be tracked separately by Work Order number. If multiple subcontractors are employed for the Work Order, each Subcontractor's Pay Application will include a separate line with the Work Order number. Once work is complete on the Work Order, the Design-Builder must reconcile the Work Order no later than 30 days following completion of the work associated with the Work Order, as follows:
 - 1. Provide Owner Project Management with a package containing cost support documents totaling the Cost of the Work Order.
 - 2. Calculate mark-ups and fee using the same formula/calculations used to create the original Work Order budget.
 - 3. Any unused Work Order funds will be returned to the Owner's Allowance budget via a negative Work Order.

The Contractor will forfeit their fee on the Work Order for any Work Orders that have not been reconciled within 30 days of the completion of the work associated with the Work Order, unless an extension is granted during the 30-day period in writing by the Owner, following the process above.

PART 2 - PRODUCTS

Not used.

PART 3 - EXECUTION

3.01 SCHEDULE OF OWNER'S ALLOWANCES

- A. These allowances will cover the total cost of all Work authorized under a Work Order, including but not limited to design, cost of materials and equipment delivered and unloaded at the Project site, and all applicable taxes, permits, fees, labor, installation costs, and integration. The Design-Builder's fee for the work associated with the Work Order will be included in the Work Order amount.
- B. Should the aggregate of charges for all approved Work Orders issued by the Owner under the allowances be less than the amount of the allowance, the Final GMP Contract Sum will be decreased by the amount of the difference. No Work will be performed that would cause total charges under the allowances to exceed the authorized allowance amount. The authorized allowance amount may be increased by Change Order. Should the aggregate charge for an approved Work Order issued by the Owner under the Allowance be less than the amount of the Work Order, the Owner may issue another Work Order in a negative amount to reconcile the Work Order. Such reconciliation Work Orders do not require executive management approval.
- C. The following allowance amounts will be included in the Guaranteed Maximum Price Proposal:

OWNER'S ALLOWANCE: Allow an amount of \$2,014,839 of the GMP Contract Sum for:

- 1. **Utilities:** Repair, modify, removal, or replacement of existing utilities (sanitary, storm sewer, potable water, fire protection, mechanical systems, electrical systems, communications systems, security systems, etc.) when found to be deteriorated, damaged, or deficient.
- 2. **Structural Elements:** Repair, modify, removal, or replacement of existing structural elements when found to be deteriorated, damaged, or deficient.
- 3. **Airport Tenants & Entities:** Relocation and adjustments of Work required to accommodate airport tenants' space (airlines, rental car companies, concessions, FAA, TSA, etc.) and other common areas. Include all disciplines: civil, architectural, structural, mechanical, plumbing, electrical, communications, fire protection, security, etc.

4. **Coordination with Other Projects:** Resolution between proposed work and the work of tenants and other contracts. Include all disciplines: civil, architectural, structural, mechanical, plumbing, electrical, communications, fire protection, shuttle systems, etc.
 5. **Signage:** Additional Owner requested wayfinding, roadway, airfield, and dynamic signage that is not included in the Design-Builder's scope.
 6. **Protection and MOT:** Additional Owner requested building or roadway protection and MOT that is not included in the Design-Builder's scope.
 7. **Common Spaces Adjacent to Work:** Additional improvements related to common areas.
 8. **HCAA Departments:** Work associated with other HCAA Departments (Parking, Maintenance, Operations, etc.) that is required but the scope of work is outside of the Design-Builder's scope of work.
 9. **Unforeseen Conditions:** Any work that is required to address unforeseen conditions that is outside of the GMP scope of Work. The determination of "outside the scope of Work" would be at the absolute and sole discretion of the Owner.
 10. **Airfield Improvements:** Additional Owner requested airfield improvements necessary for Airside D construction.
 11. **Owner Trailer:** Additional Owner requested improvements to the Owner's Construction trailer.
 12. Any Work not shown in the Contract Documents, but which is necessary to complete the Project, with the approval of Executive Management.
 13. Any additional work associated with coordinating this Project with Alstom and ITB projects 1 - Apron, Site and Hydrant Fueling, 2 - Passenger Boarding Bridges, and 3 - Guideway.
 14. Owner's Allowance may be used for costs for any after-imposed Federal tax or tariff, provided Design-Builder warrants in writing that no amount for such newly imposed Federal tax or tariff was included in the GMP Sum as a contingency or otherwise.
- D. Contract Time will not be extended as a result of the issuance of any Work Order under this Section 01020 – OWNER'S ALLOWANCES.
- E. The GMP Contract Sum will not be adjusted for any costs of acceleration resulting from the issuance of Work Orders under this Section 01020 – OWNER'S ALLOWANCES. In addition, the Contract Sum will not be adjusted for any costs of acceleration of the whole

work resulting from the issuance of Work Orders under this Section 01020 – OWNER'S ALLOWANCES.

END OF SECTION