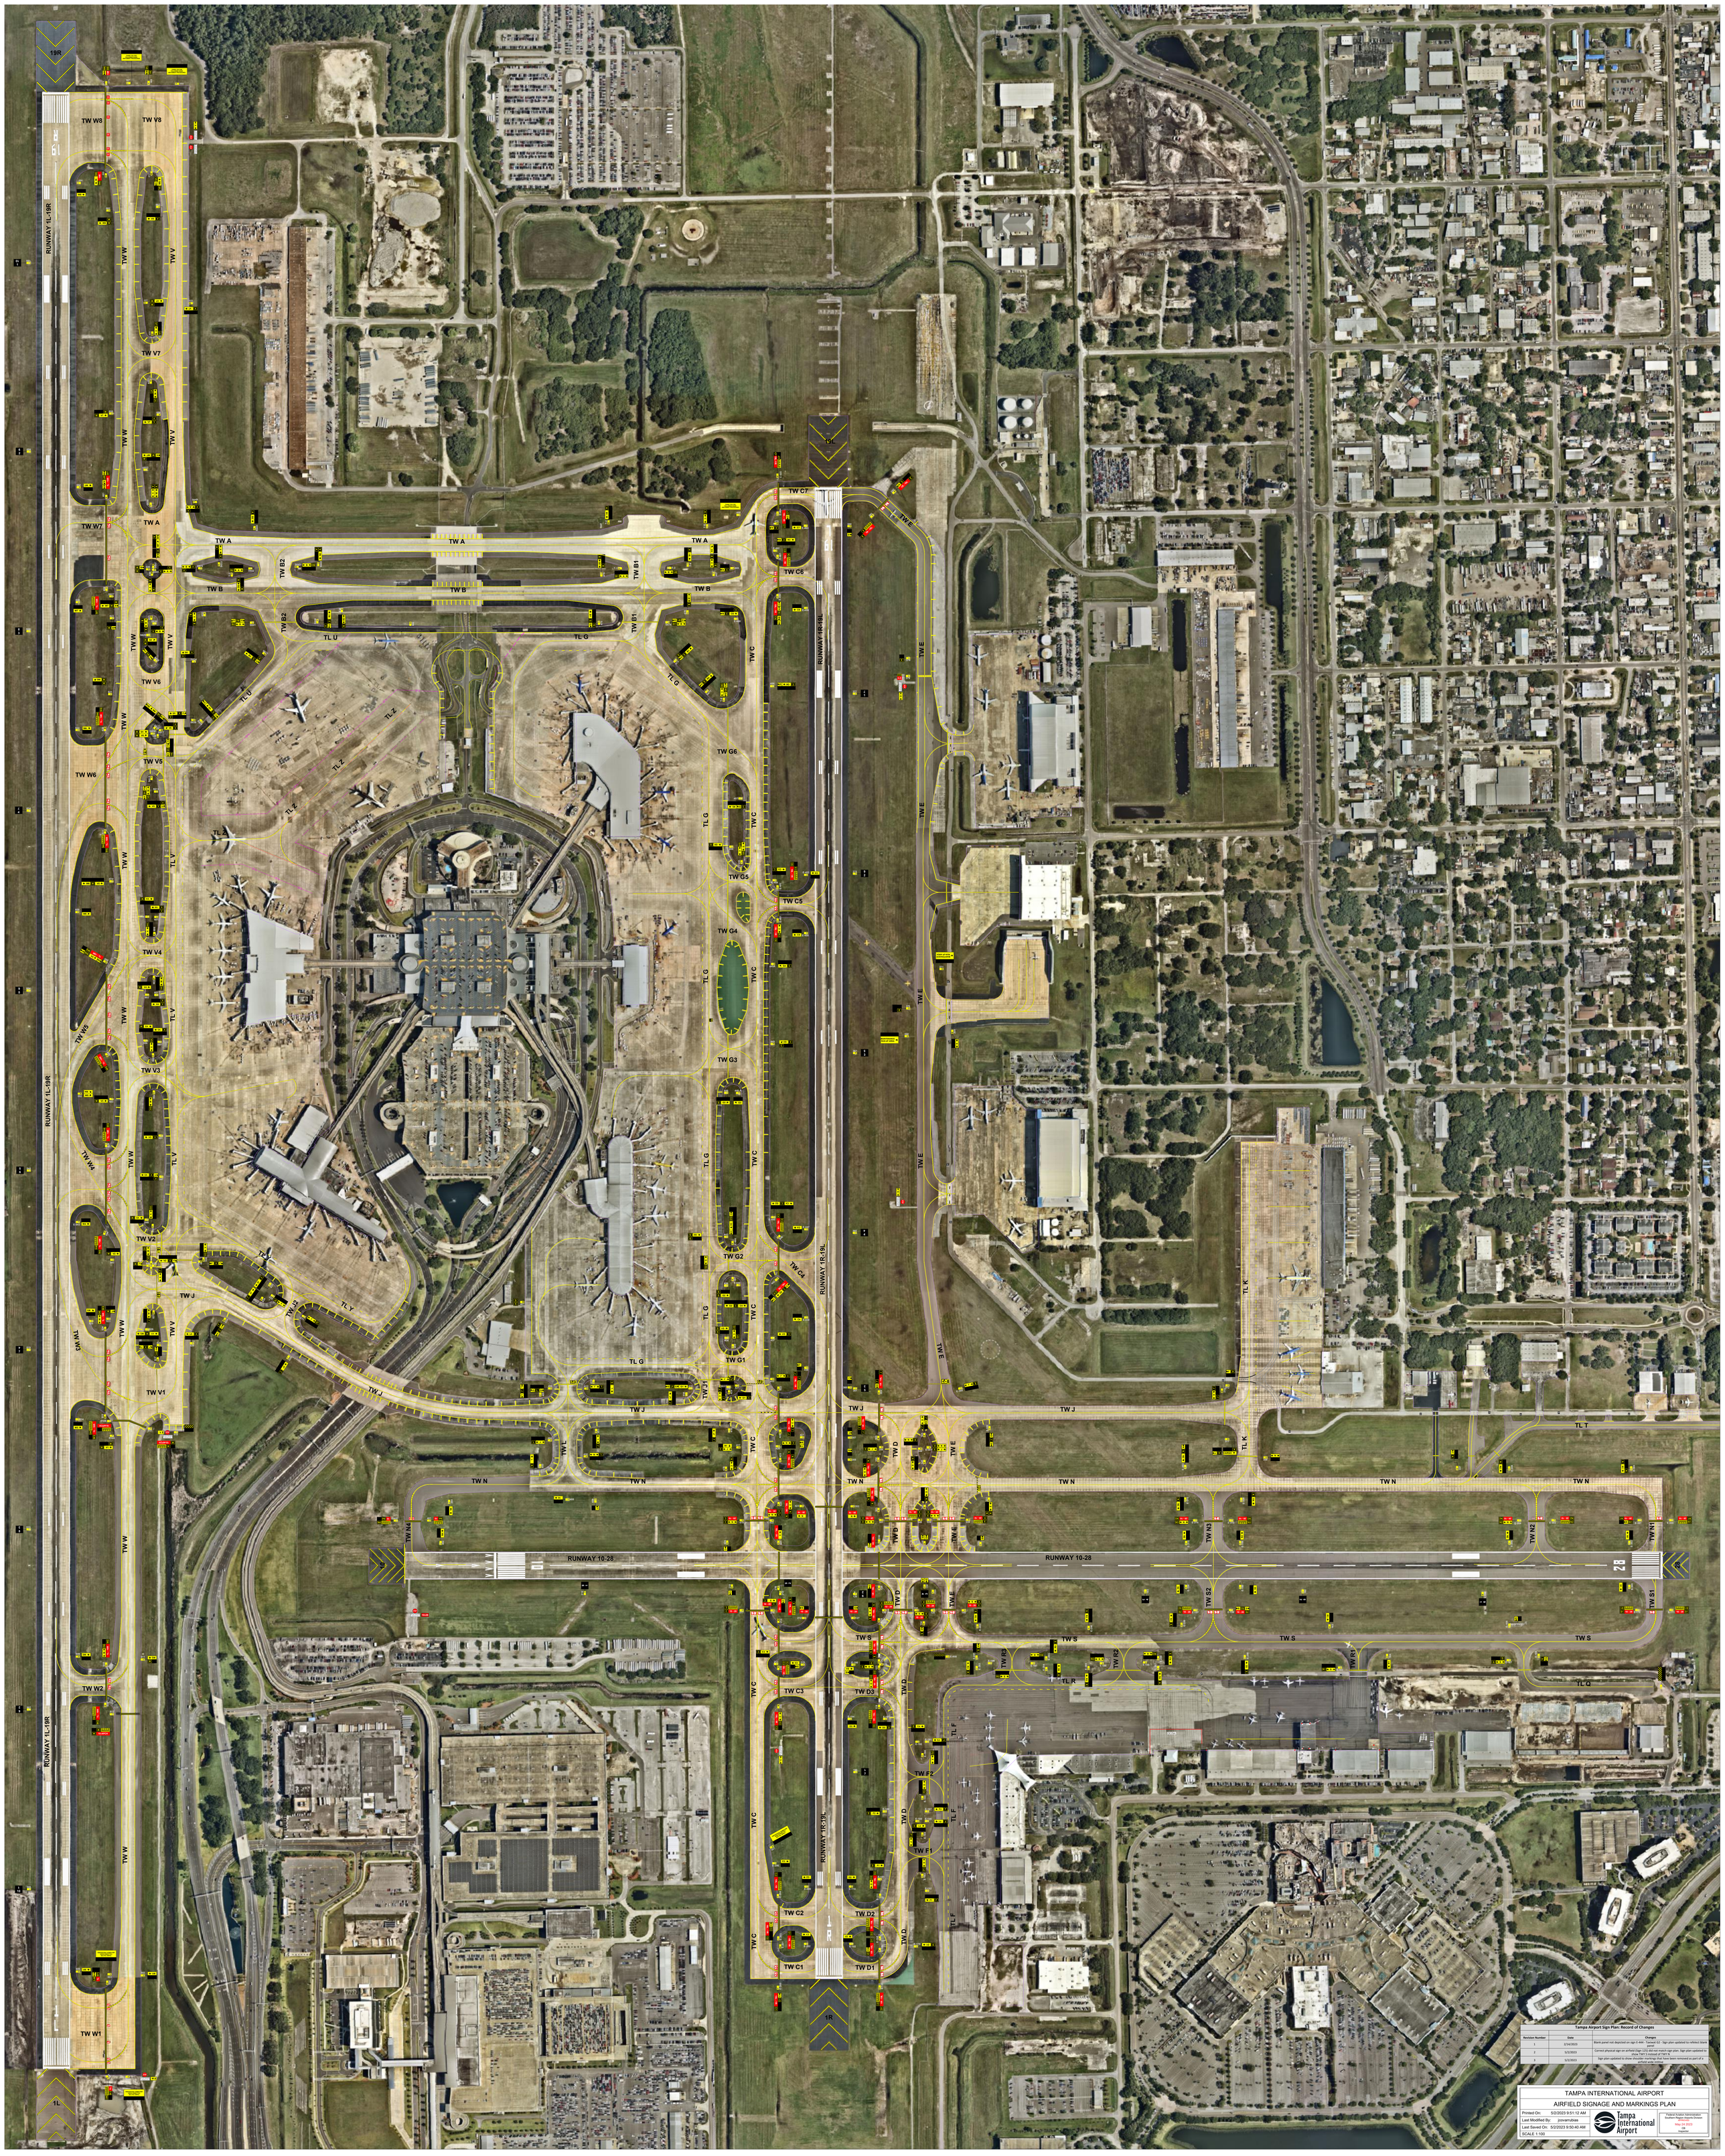

Tampa Airport Sign Plan: Record of Changes		
Revision Number	Date	Changes
1	2/14/2023	Blank panel not depicted on sign E-R64 - Taxiway G4 - Sign plan updated to reflect blank panel
2	5/2/2023	Correct physical sign on airfield (Sign 12G) did not match sign plan. Sign plan updated to show TWY E instead of TWY K
3	5/2/2023	Sign plan updated to show shoulder markings that have been removed as part of a airfield wide overlay

TAMPA INTERNATIONAL AIRPORT

AIRFIELD SIGNAGE AND MARKINGS PLAN

Printed On: 5/2/2023 9:51:12 AM
Last Modified By: jcovarrubias
Last Saved On: 5/2/2023 9:50:40 AM
SCALE 1:100

Tampa International Airport

Federal Aviation Administration
Southern Region Airports Division
Atlanta, GA
May 24 2023
CK
Initiator